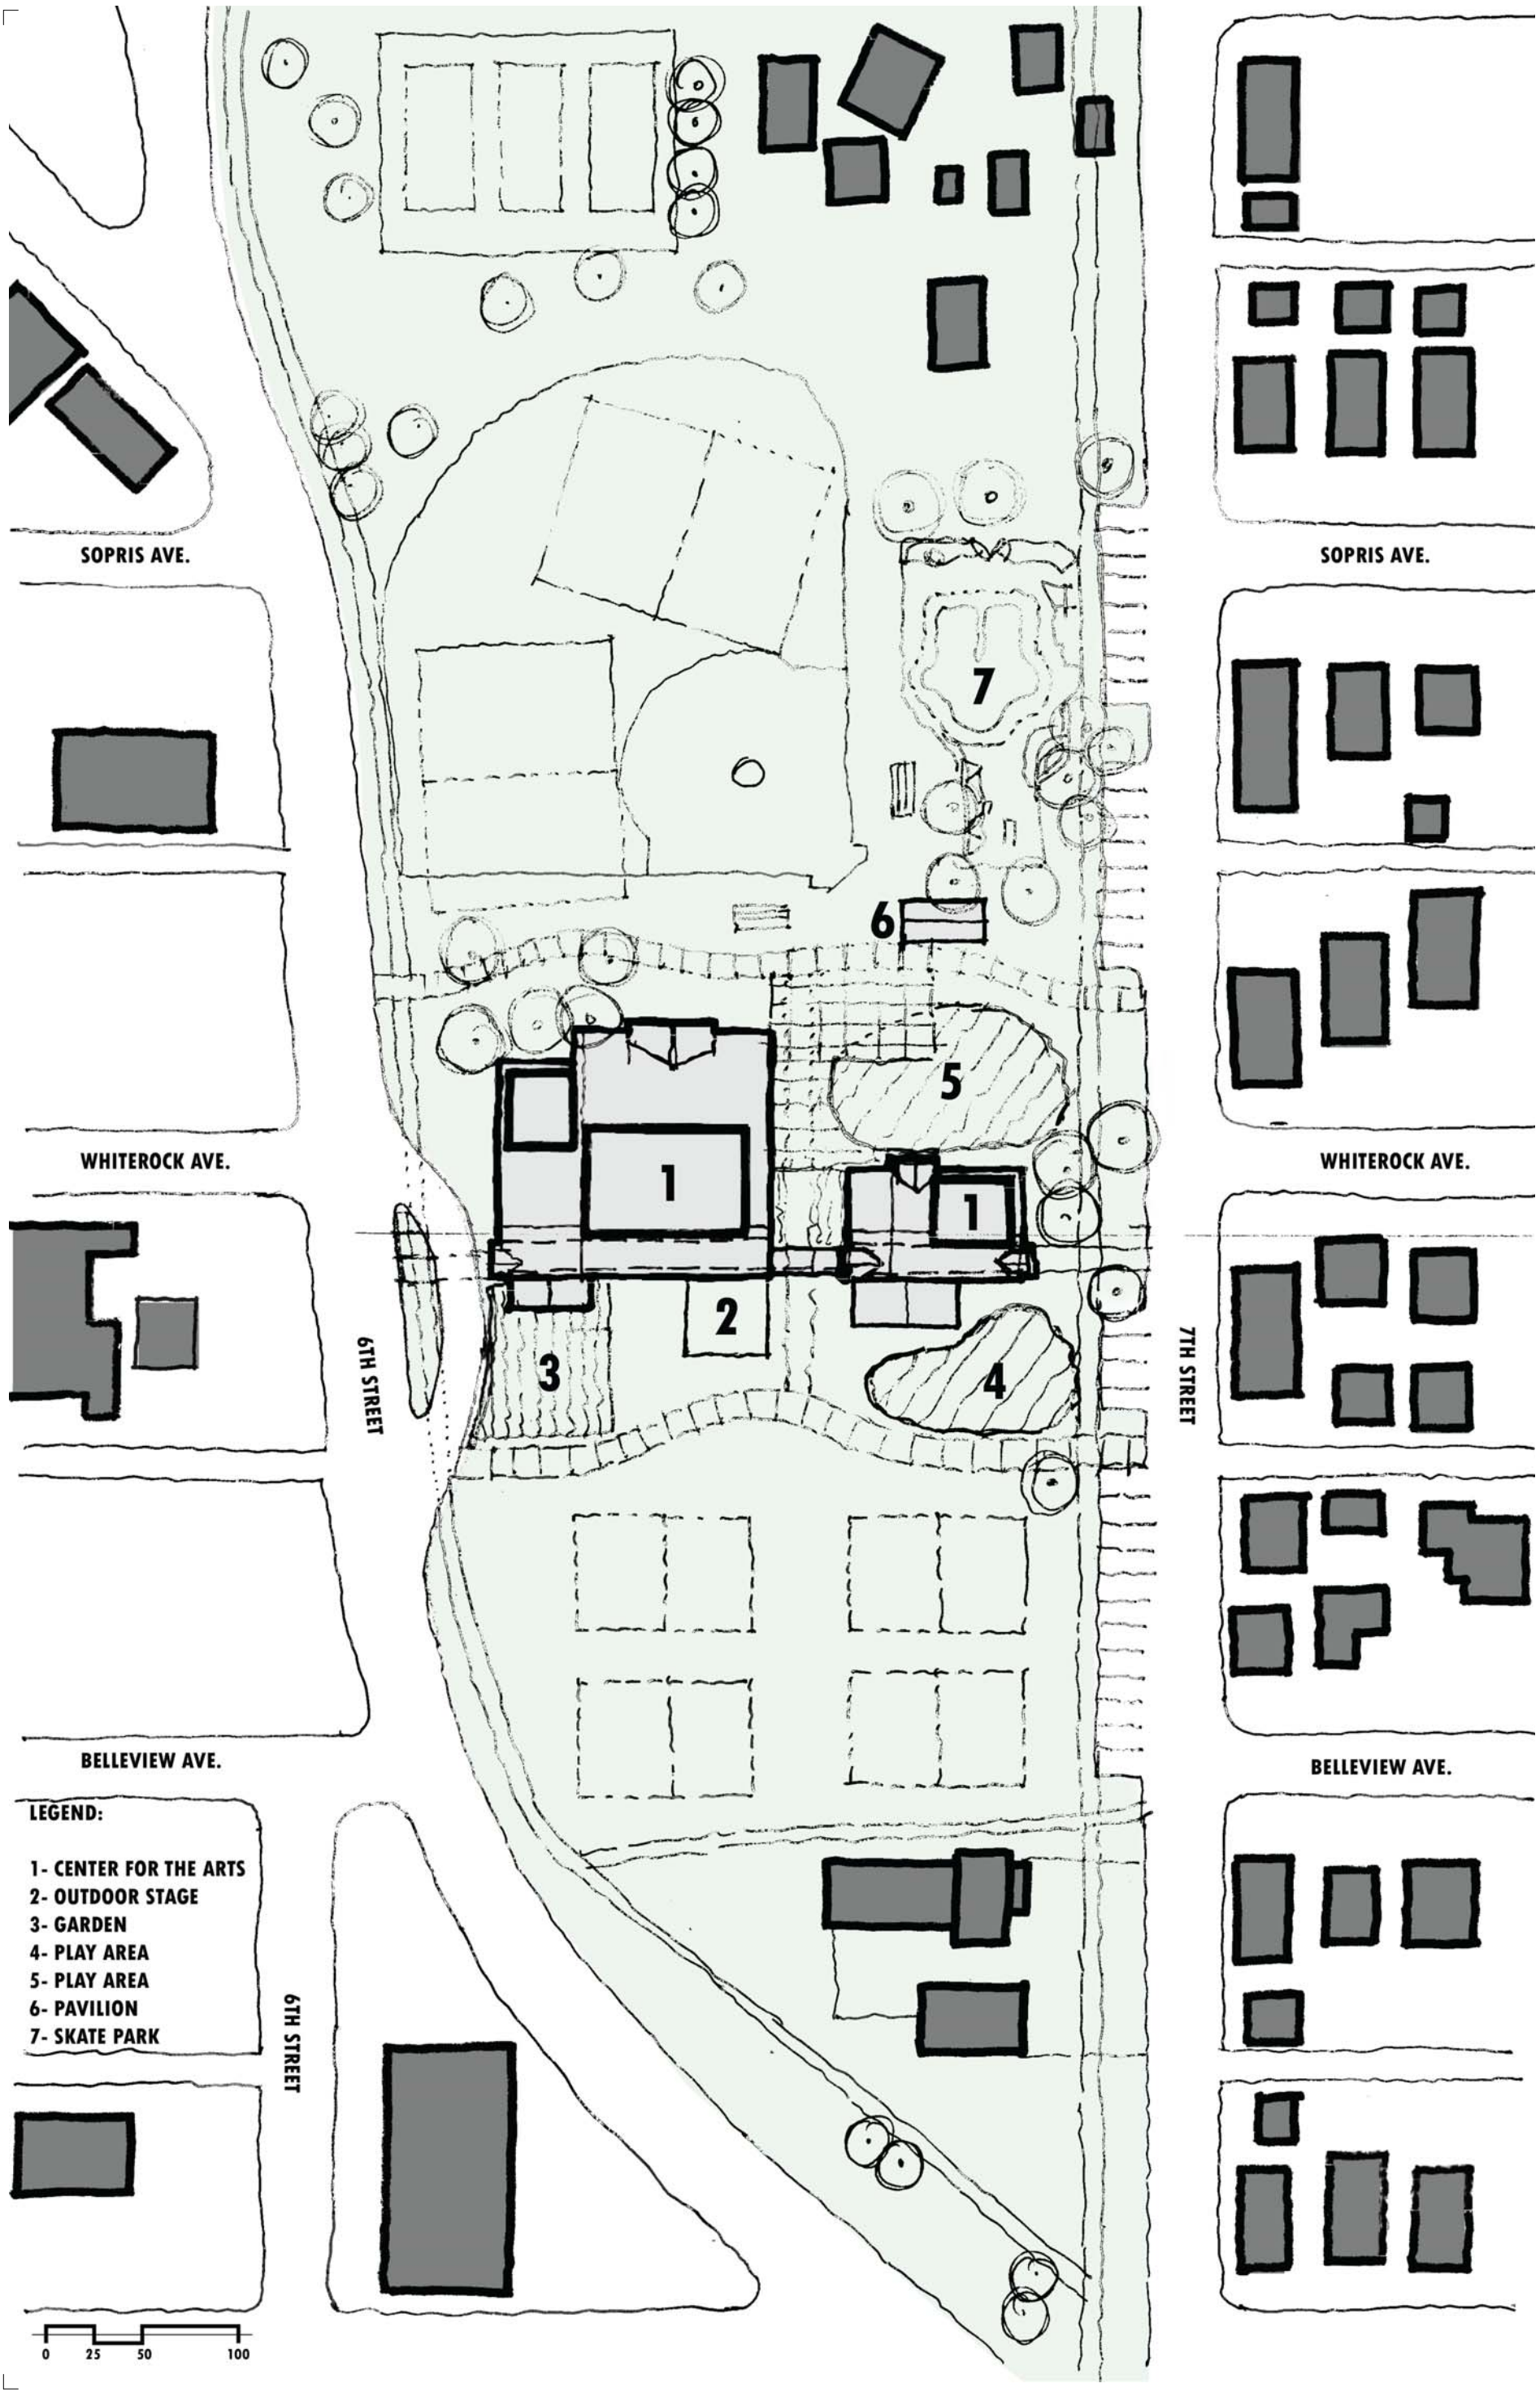

HOLZMAN MOSS BOTTINO ARCHITECTURE

AHA

MUNDUS BISHOP

CENTER FOR THE ARTS Crested Butte

Crested Butte Center for the Arts

Crested Butte Center for the Arts
606 6th Street, Crested Butte, CO 81224

OVERALL SITE PLAN

November 12, 2015

A-1

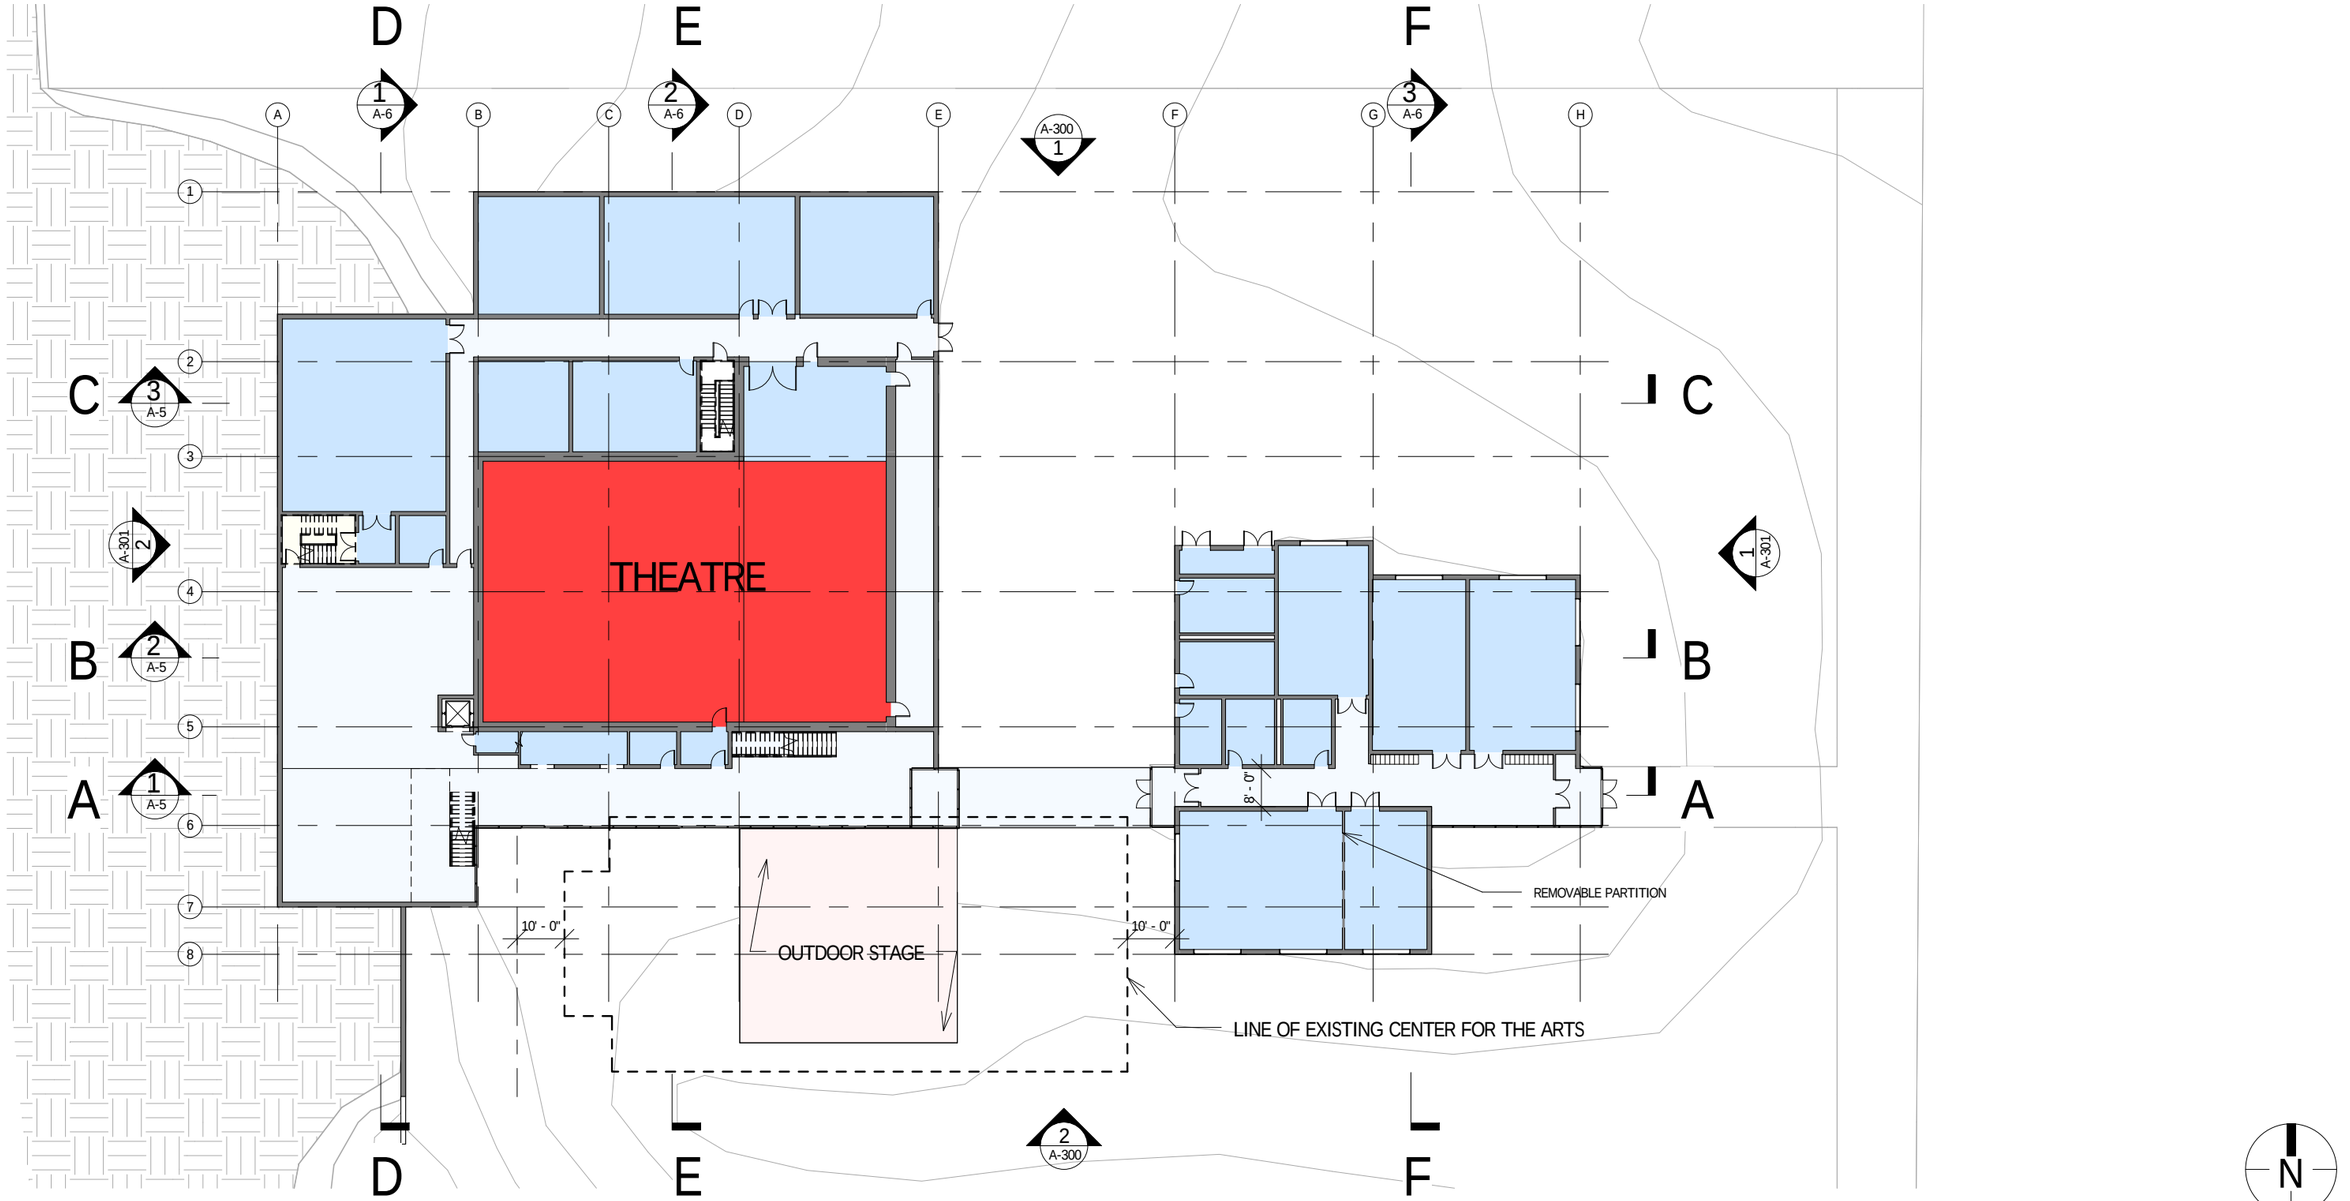

0' 8' 16' 32' 64'

1 LOWER LEVEL PLAN @ 874'-0"

SCALE: 1/32" = 1'-0"

HOLZMAN MOSS BOTTINO ARCHITECTURE
AHA

CENTER FOR THE ARTS Created Butte

Crested Butte Center for the Arts
Crested Butte Center for the Arts
606 6th Street, Crested Butte, CO 81224

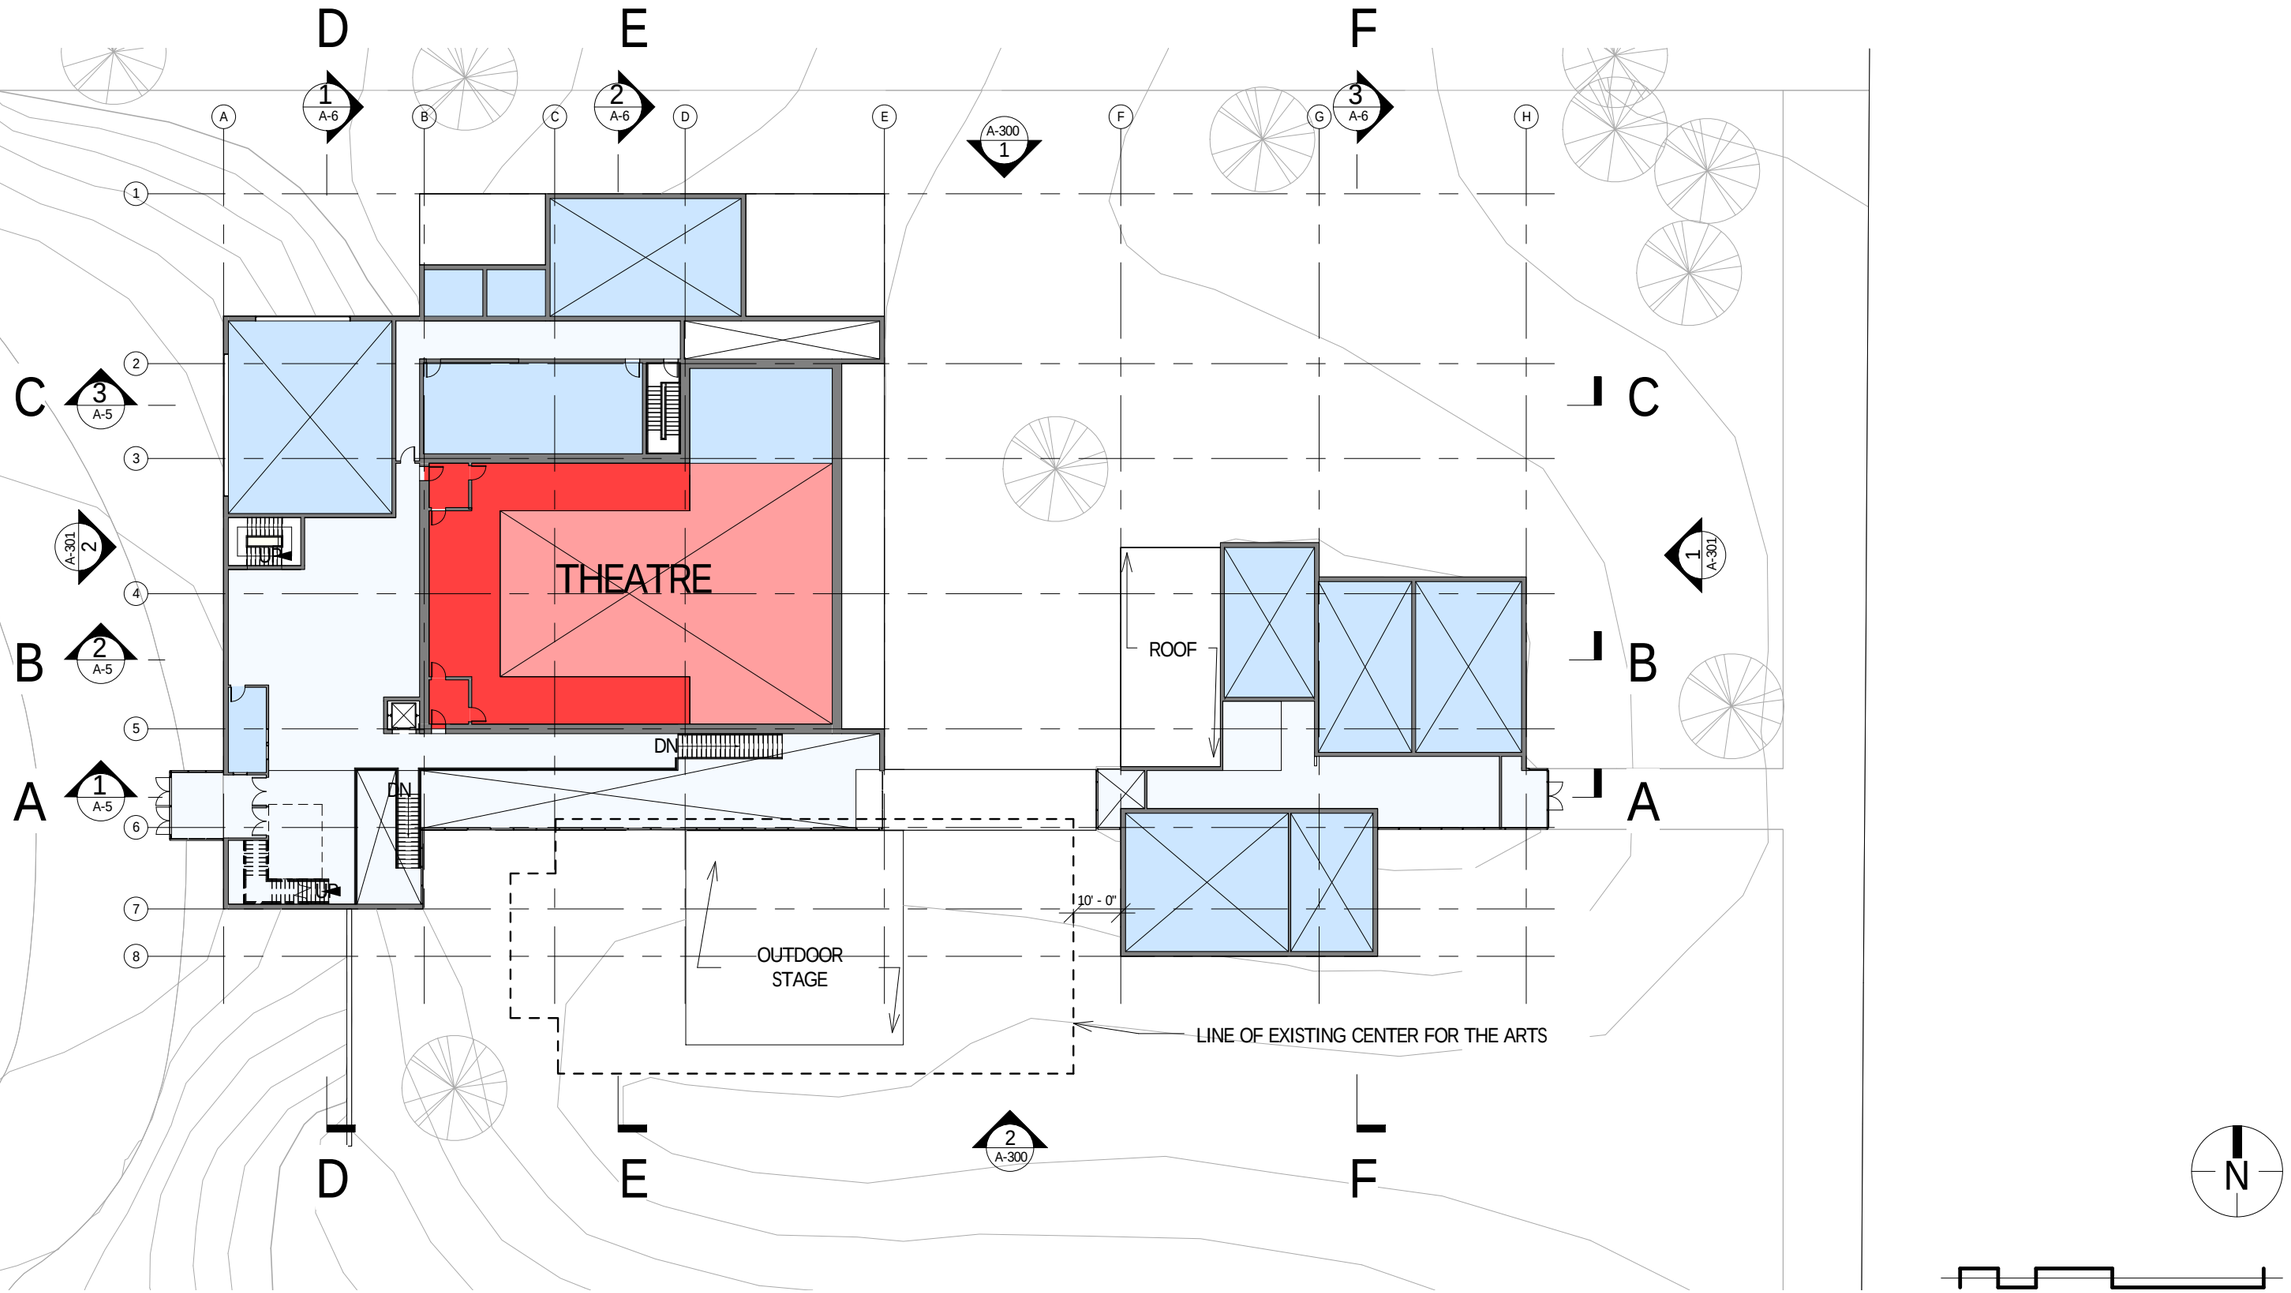

1 INTERMEDIATE LEVEL

SCALE: 1/32" = 1'-0"

HOLZMAN MOSS BOTTINO ARCHITECTURE
AHA

CENTER FOR THE ARTS Crested Butte

Crested Butte Center for the Arts
Crested Butte Center for the Arts
606 6th Street, Crested Butte, CO 81224

INTERMEDIATE LEVEL

November 12, 2015

A-3

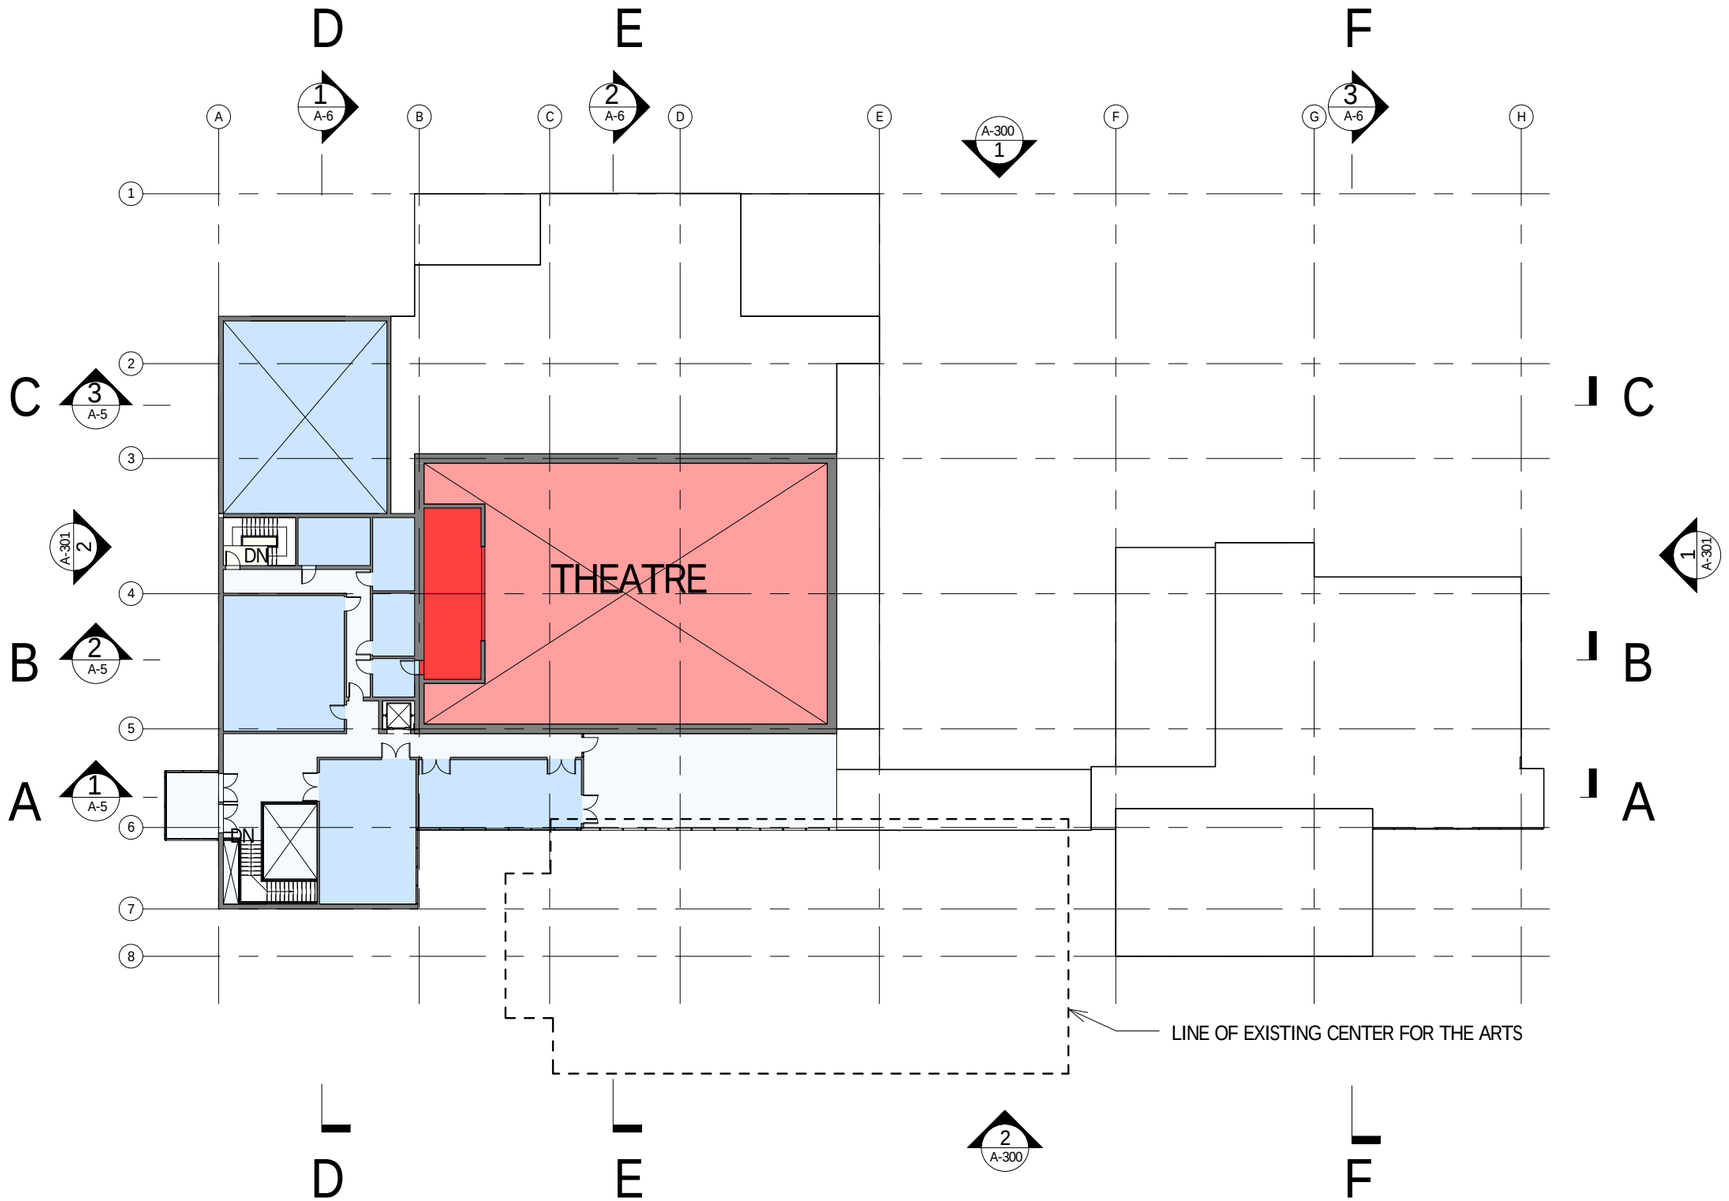

0' 8' 16' 32' 64'

1 UPPER LEVEL

SCALE: 1/32" = 1'-0"

HOLZMAN MOSS BOTTINO ARCHITECTURE

CENTER FOR THE ARTS Created Butte

Crested Butte Center for the Arts
Crested Butte Center for the Arts
606 6th Street, Crested Butte, CO 81224

UPPER LEVEL
November 12, 2015

A-4

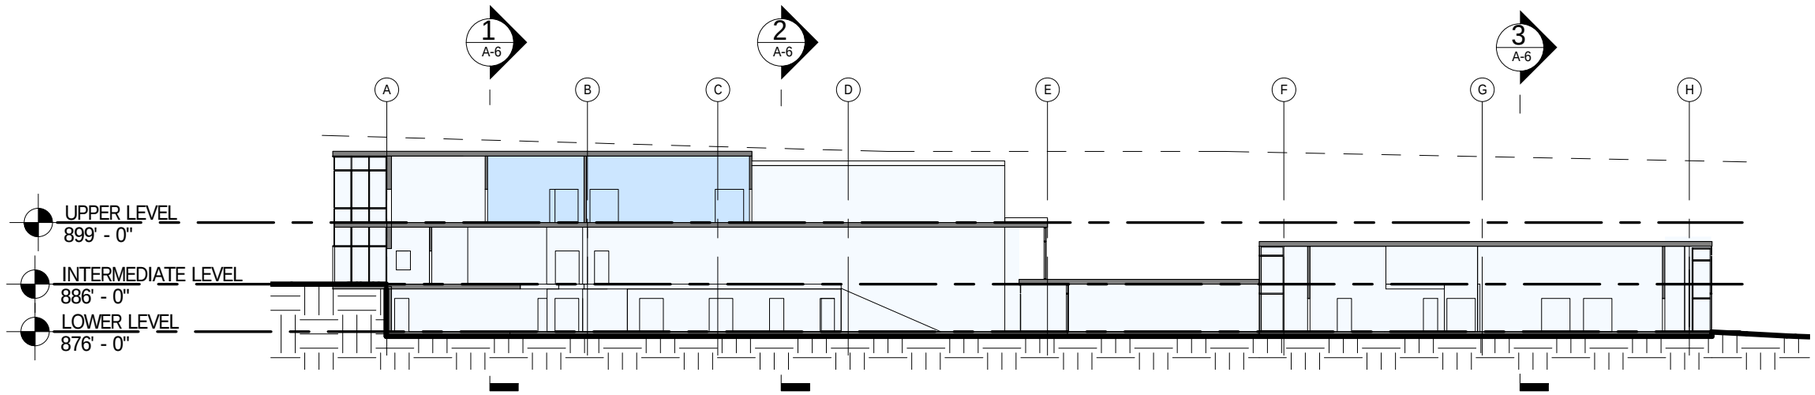

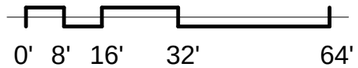

1 LONGITUDINAL SECTION A-A

SCALE: 1/32" = 1'-0"

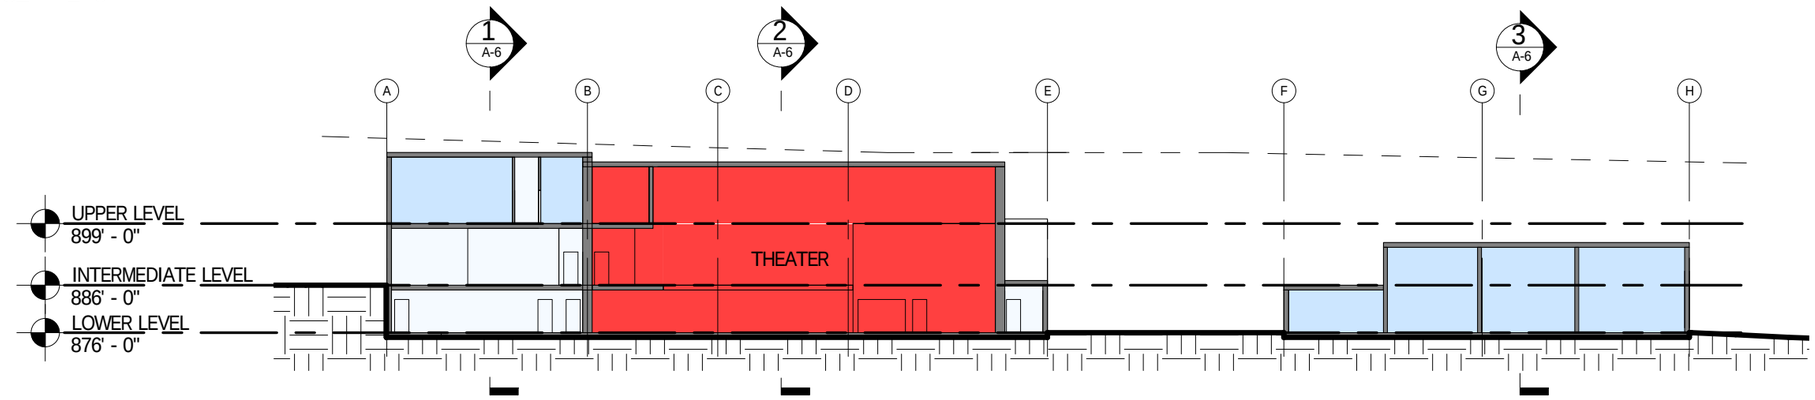

2 LONGITUDINAL SECTION B-B

SCALE: 1/32" = 1'-0"

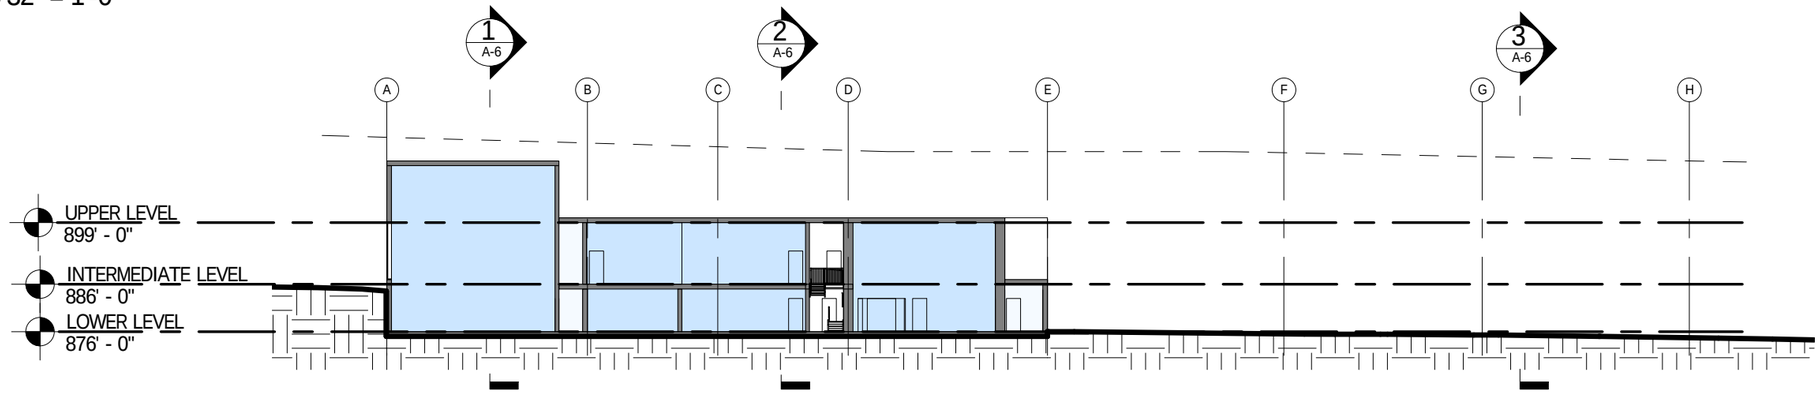

3 LONGITUDINAL SECTION C-C

SCALE: 1/32" = 1'-0"

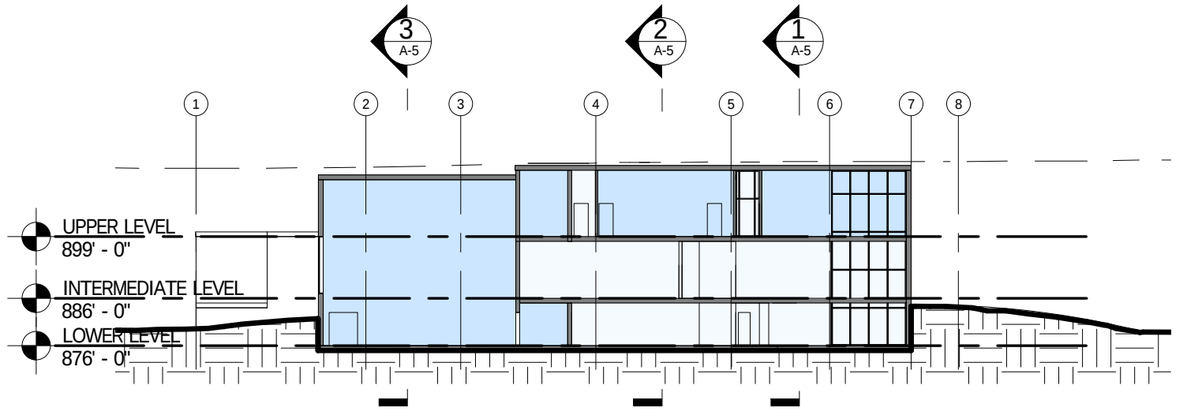

1 TRANSVERSE SECTION D-D

SCALE: 1/32" = 1'-0"

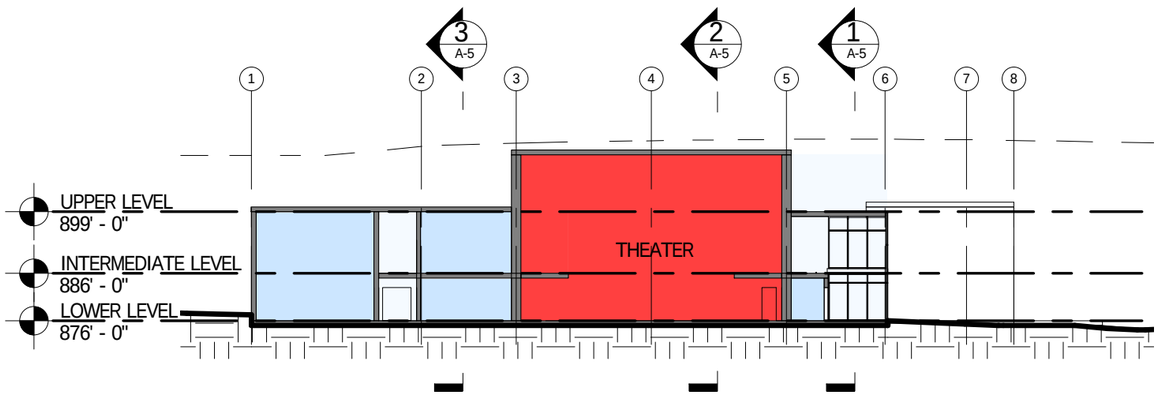

2 TRANSVERSE SECTION E-E

SCALE: 1/32" = 1'-0"

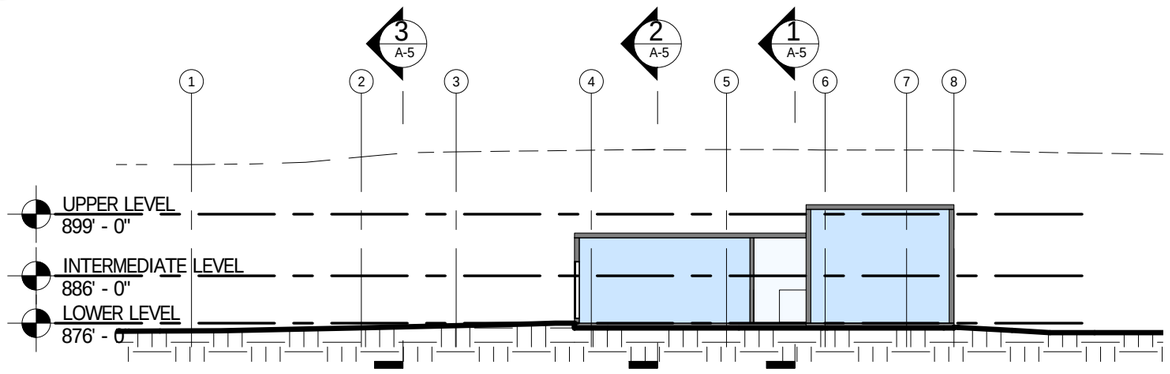

3 TRANSVERSE SECTION F-F

SCALE: 1/32" = 1'-0"

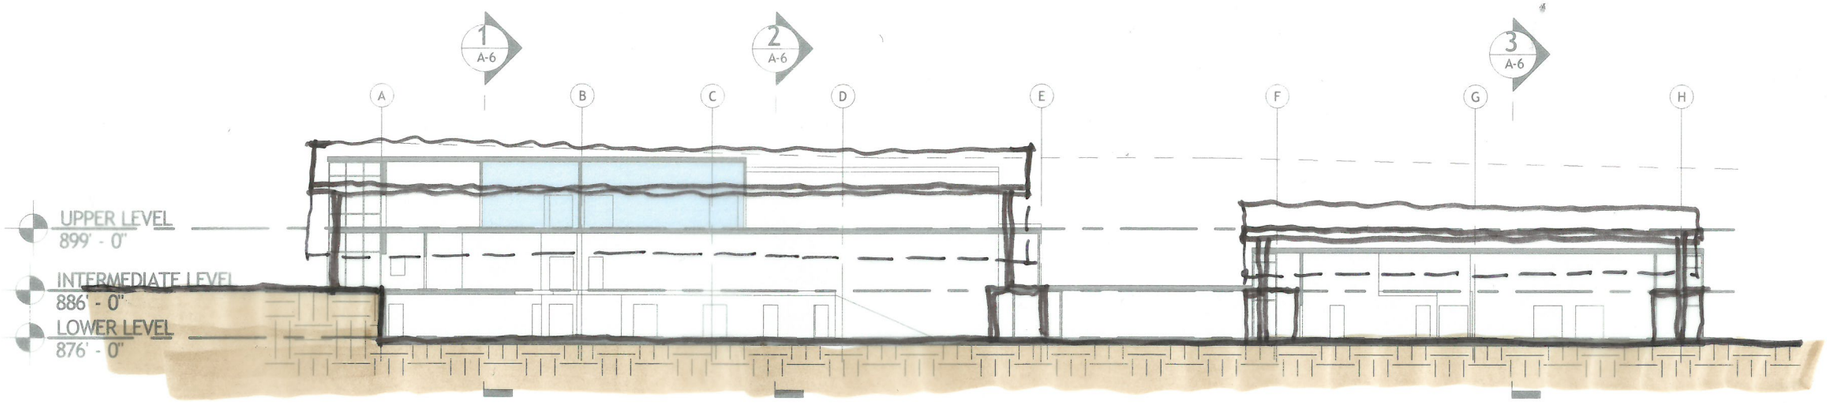

1 LONGITUDINAL SECTION A-A

SCALE: 1/32" = 1'-0"

0' 8' 16' 32' 64'

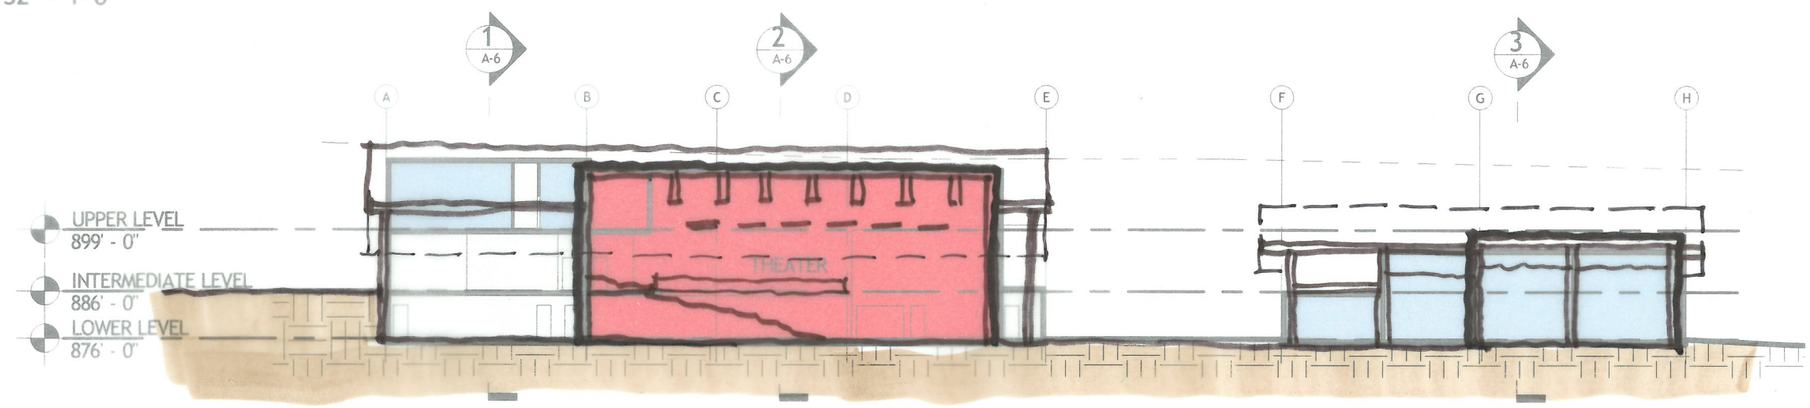

2 LONGITUDINAL SECTION B-B

SCALE: 1/32" = 1'-0"

0' 8' 16' 32' 64'

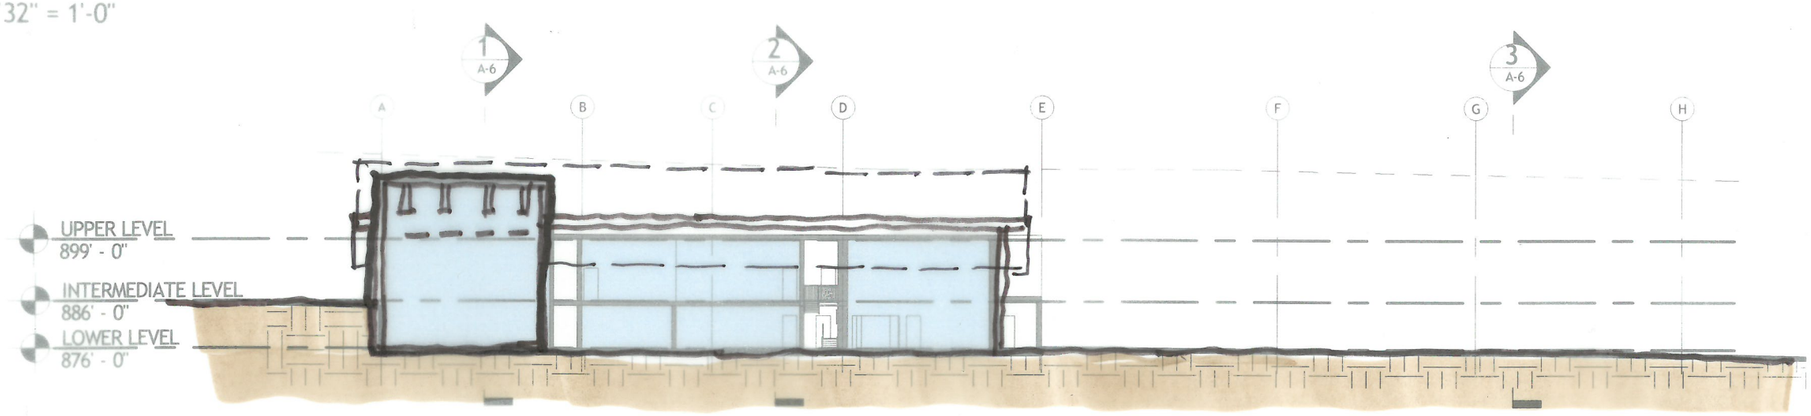

3 LONGITUDINAL SECTION C-C

SCALE: 1/32" = 1'-0"

0' 8' 16' 32' 64'

Roof Studies - Gabled

HOLZMAN MOSS BOTTINO ARCHITECTURE

CENTER FOR THE ARTS

Crested Butte Center for the Arts

Crested Butte Center for the Arts
606 6th Street, Crested Butte, CO 81224

LONGITUDINAL SECTIONS

November 12, 2015

A-5

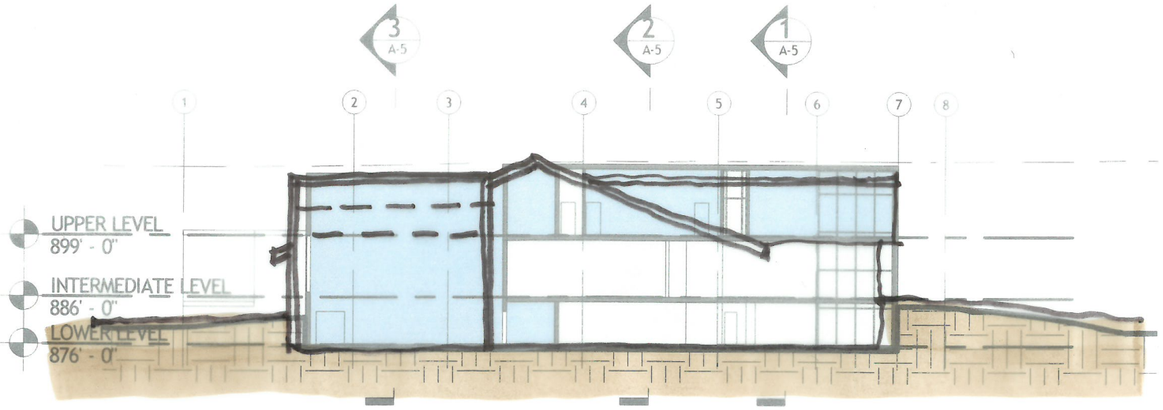

1 TRANSVERSE SECTION D-D

SCALE: 1/32" = 1'-0"

0' 8' 16' 32' 64'

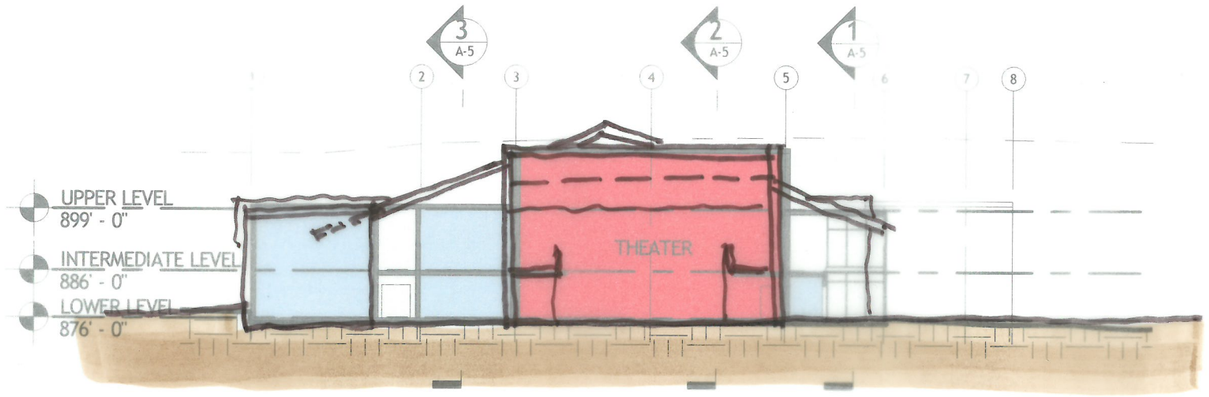

2 TRANSVERSE SECTION E-E

SCALE: 1/32" = 1'-0"

0' 8' 16' 32' 64'

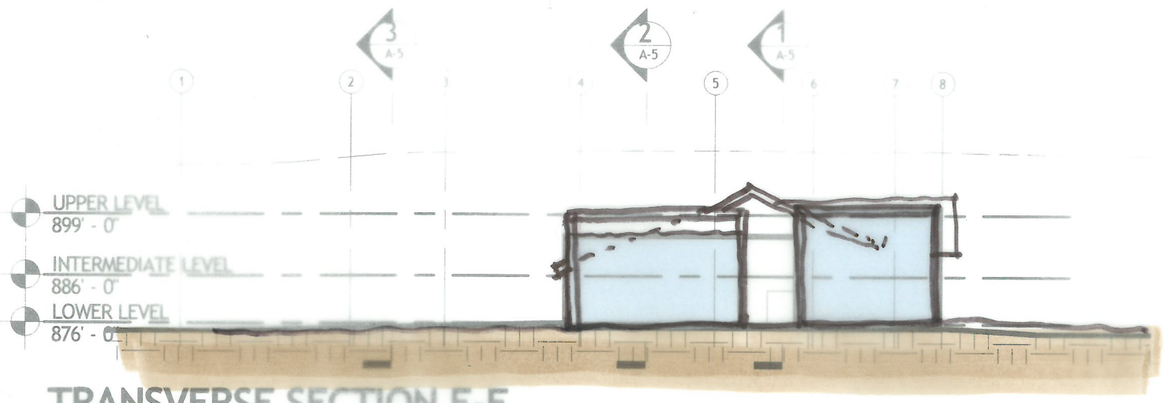

3 TRANSVERSE SECTION F-F

SCALE: 1/32" = 1'-0"

0' 8' 16' 32' 64'

Roof Studies - 6664

HOLZMAN MOSS BOTTINO ARCHITECTURE

CENTER FOR THE ARTS Crested Butte

Crested Butte Center for the Arts
Crested Butte Center for the Arts
606 6th Street, Crested Butte, CO 81224

TRANSVERSE SECTIONS

November 12, 2015

A-6

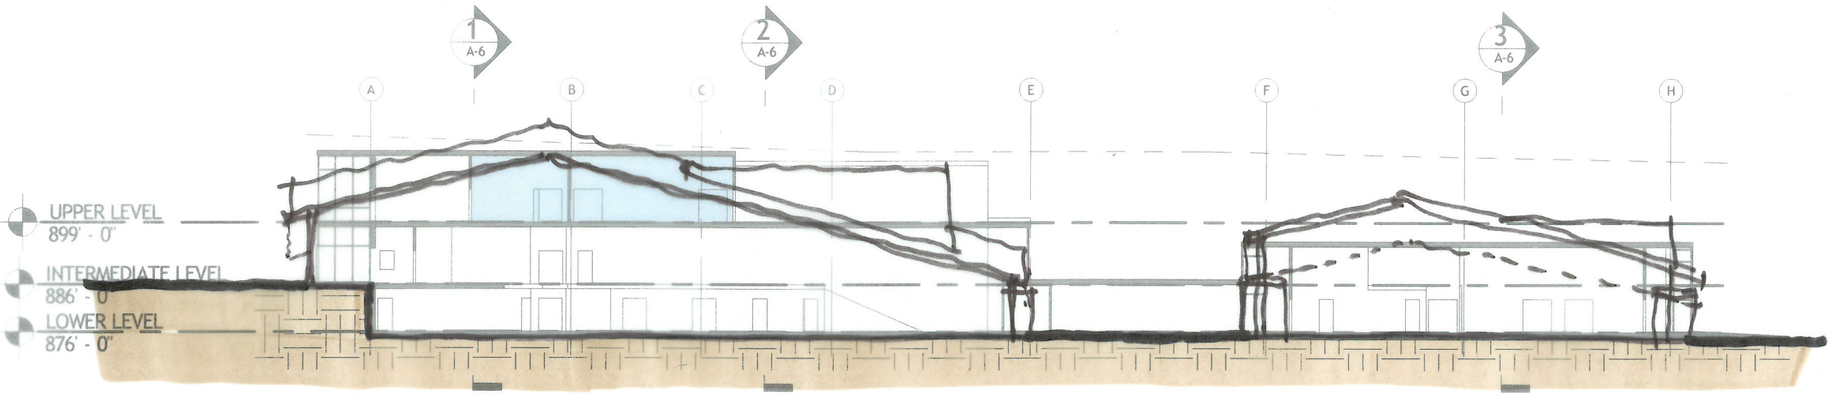

0' 8' 16' 32' 64'

1 LONGITUDINAL SECTION A-A

SCALE: 1/32" = 1'-0"

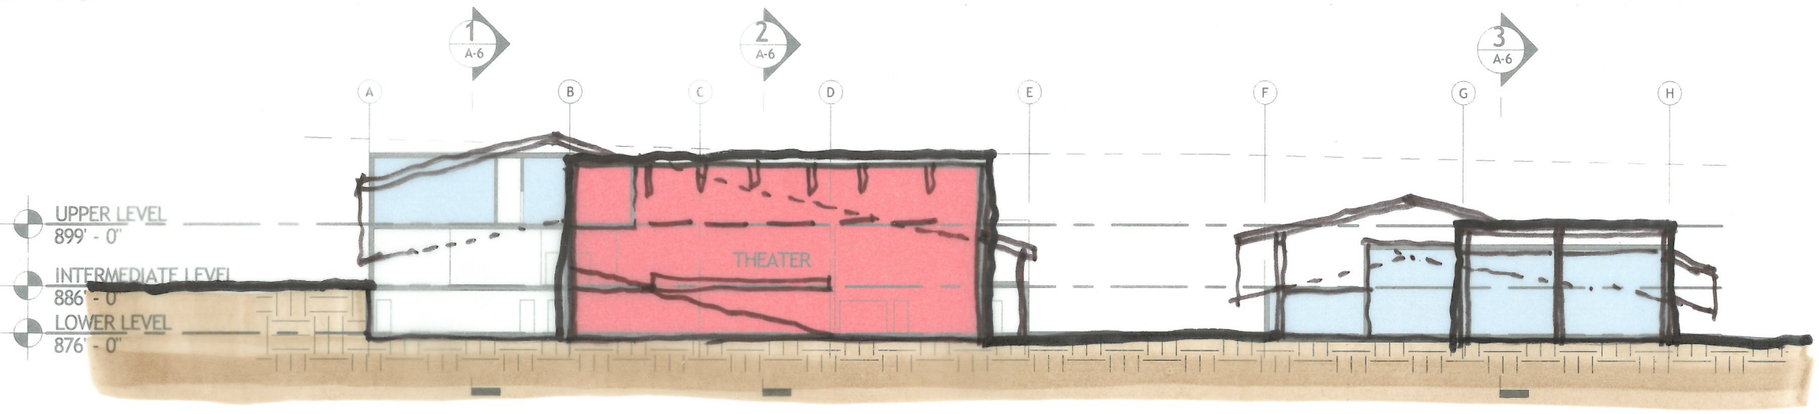

0' 8' 16' 32' 64'

2 LONGITUDINAL SECTION B-B

SCALE: 1/32" = 1'-0"

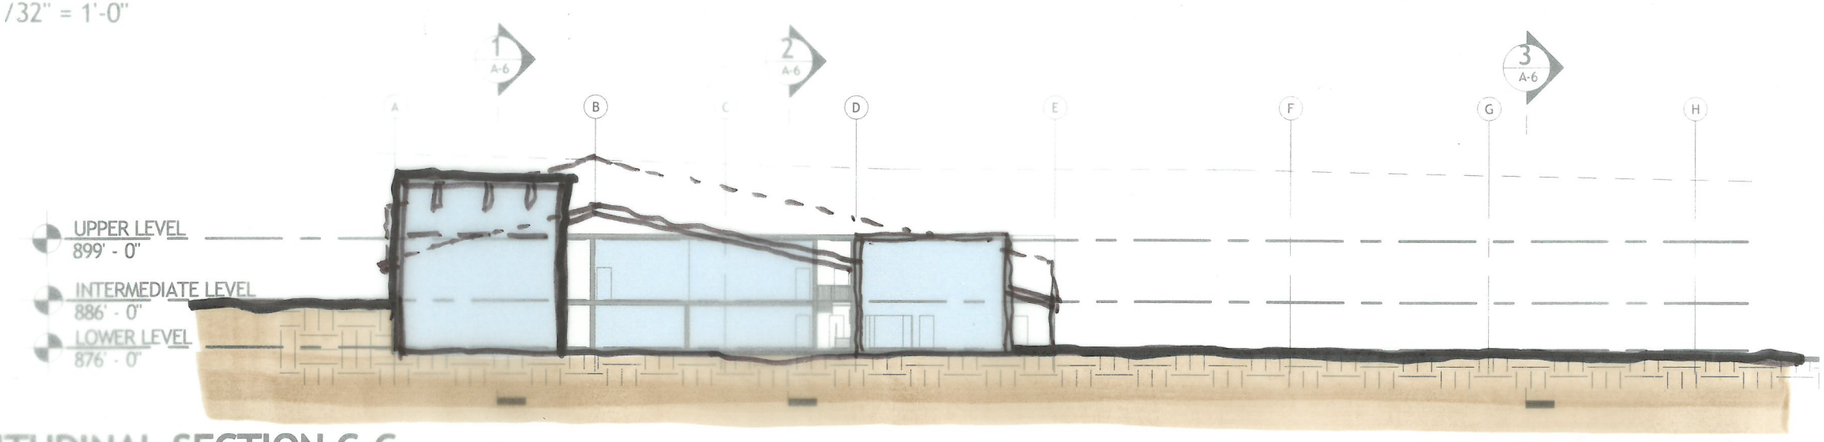

0' 8' 16' 32' 64'

3 LONGITUDINAL SECTION C-C

SCALE: 1/32" = 1'-0"

Roof Studies - Modified Gable

HOLZMAN MOSS BOTTINO ARCHITECTURE

CENTER FOR THE ARTS

Crested Butte Center for the Arts
Crested Butte Center for the Arts
606 6th Street, Crested Butte, CO 81224

LONGITUDINAL SECTIONS

November 12, 2015

A-5

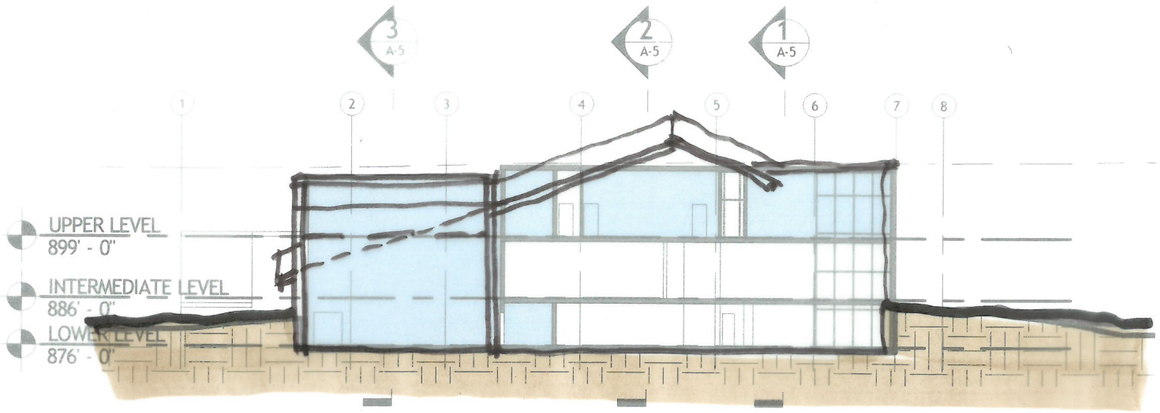

1 TRANSVERSE SECTION D-D

SCALE: 1/32" = 1'-0"

0' 8' 16' 32' 64'

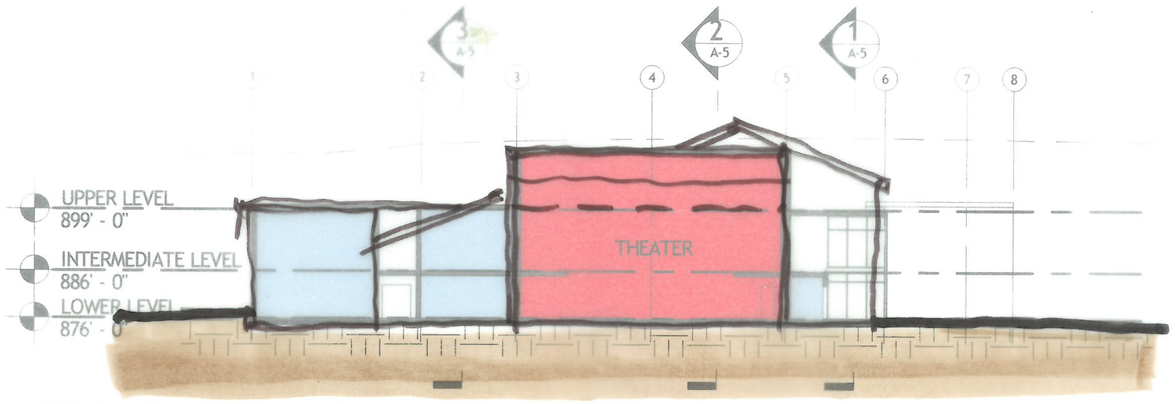

2 TRANSVERSE SECTION E-E

SCALE: 1/32" = 1'-0"

0' 8' 16' 32' 64'

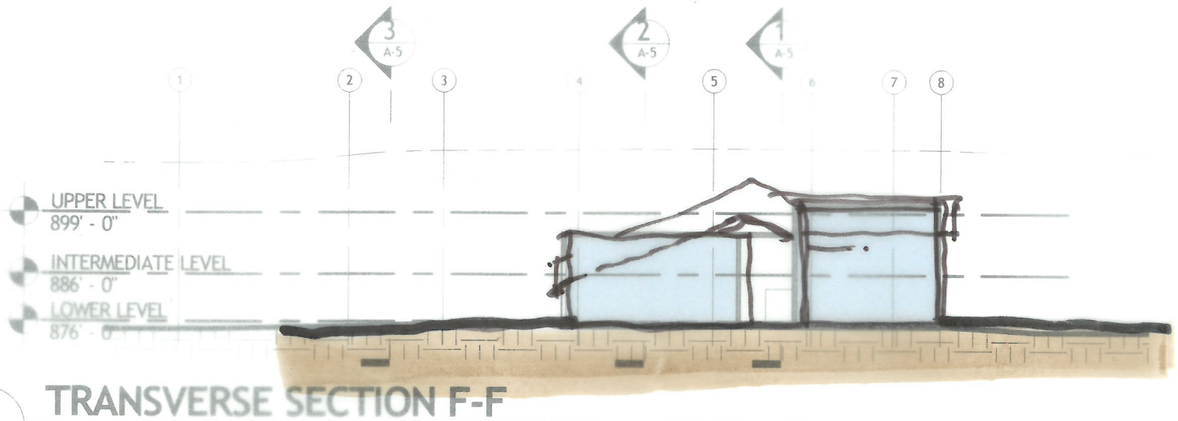

3 TRANSVERSE SECTION F-F

SCALE: 1/32" = 1'-0"

0' 8' 16' 32' 64'

Roof Studies-Modified Gable

HOLZMAN MOSS BOTTINO ARCHITECTURE

Crested Butte Center for the Arts

Crested Butte Center for the Arts
606 6th Street, Crested Butte, CO 81224

TRANSVERSE SECTIONS

November 12, 2015

A-6