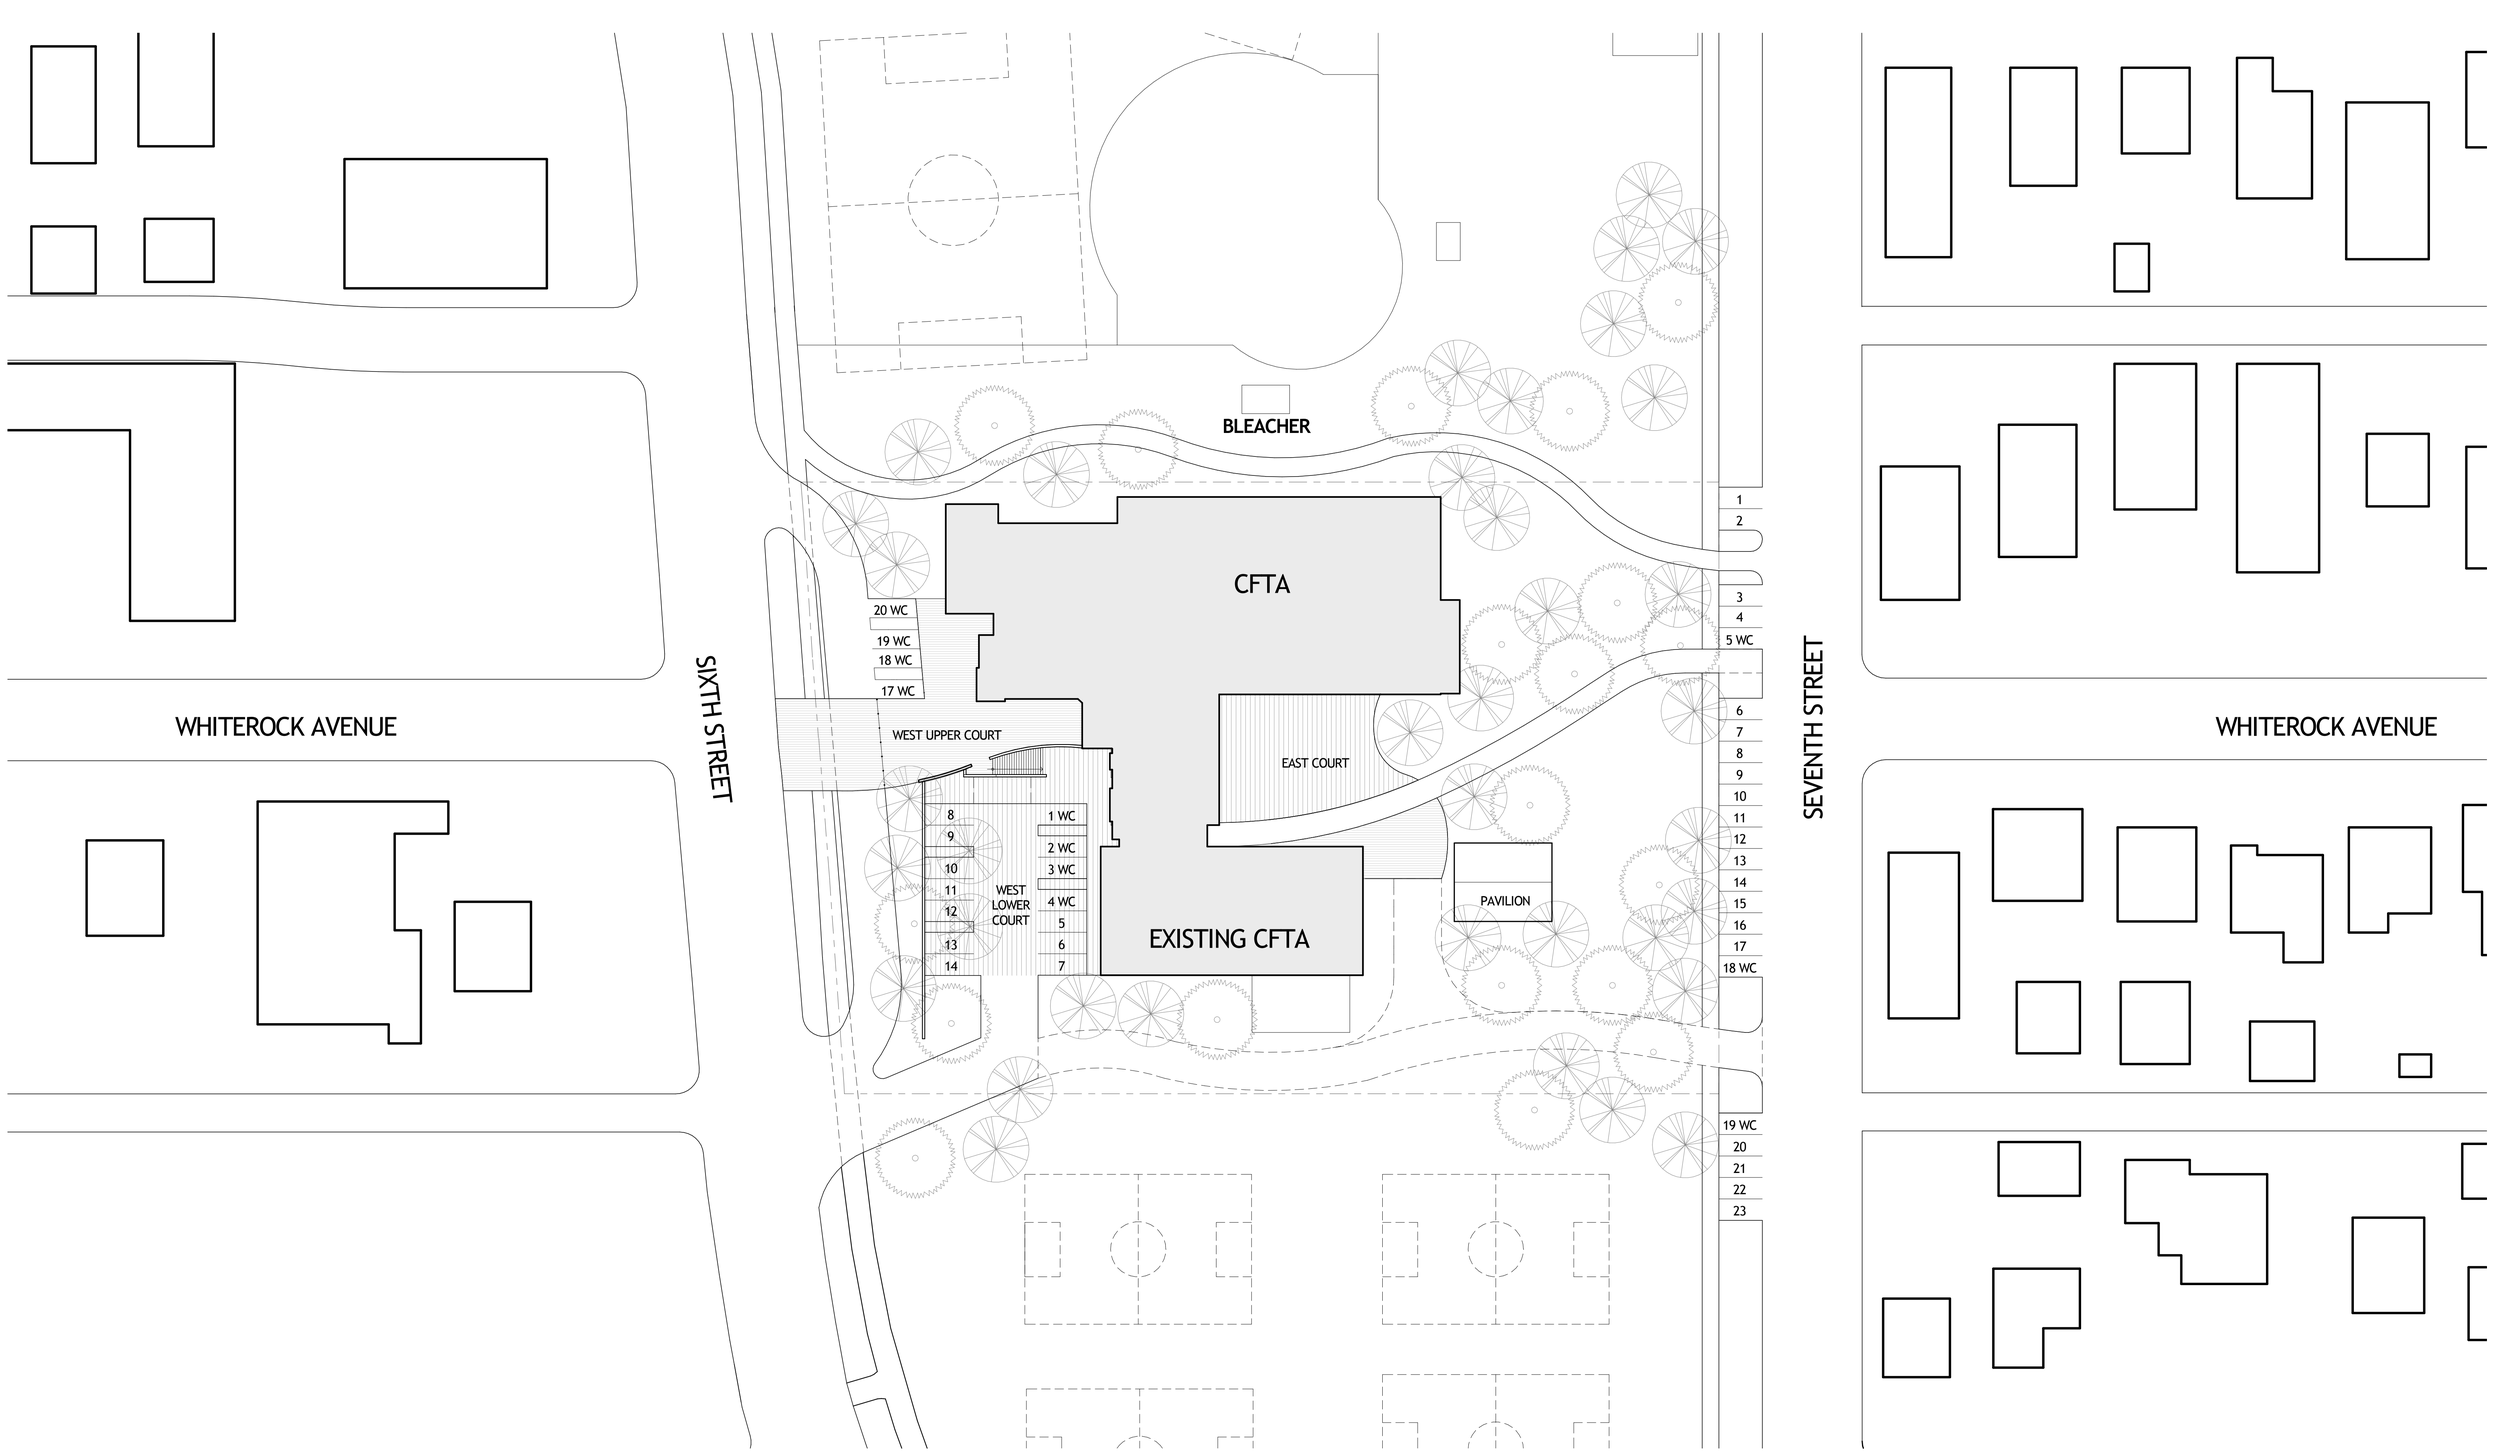


1 **SITE PLAN**
SCALE: 1" = 30'-0"

**HOLZMAN MOSS BOTTINO ARCHITECTURE**

**Crested Butte Center for the Arts**
Crested Butte Center for the Arts
606 6th Street, Crested Butte, CO 81224

**SITE PLAN**
April 11, 2016

UNEXCAVATED

THEATRE

STAIR

EAST COURT

WHITEROCK AVENUE

WEST LOWER COURT

EXISTING BUILDING

OUTDOOR STAGE

1 WC

2 WC

3 WC

4 WC

100'-0"

109'-0"

0' 4' 8' 16' 32'

N

# HOLZMAN MOSS BOTTINO ARCHITECTURE

ANDREW HADLEY ARCHITECT

CENTER FOR THE ARTS Crested Butte

## Crested Butte Center for the Arts

Crested Butte Center for the Arts
606 6th Street, Crested Butte, CO 81224

## LEVEL 1 PLAN- 100'-0"

April 11, 2016

SIXTH STREET

1 1.2 2 3 4 5 6 7

F E E.2 D.2 D C C.5 B A

1 A-400 2 A-400 A-301 2 3 A-400

1 A-401 2 A-401 3 A-401

A-300 1

20 WC

19 WC

18 WC

17 WC

110'-0"

110'-0"

WEST UPPER COURT

STAIR

OPEN TO BELOW

THEATRE

OPEN TO BELOW

WHITEROCK AVENUE

1 A-301

OPEN TO BELOW

OPEN TO BELOW

OPEN TO BELOW

OPEN TO BELOW

EXISTING BUILDING

1.9 105 104 103 102 101

N

0' 4' 8' 16' 32'

HOLZMAN MOSS BOTTINO ARCHITECTURE

AHA ANDREW HADLEY ARCHITECT

CENTER FOR THE ARTS Crested Butte

# Crested Butte Center for the Arts

Crested Butte Center for the Arts
606 6th Street, Crested Butte, CO 81224

# LEVEL 2 PLAN- 110'-0"

April 11, 2016

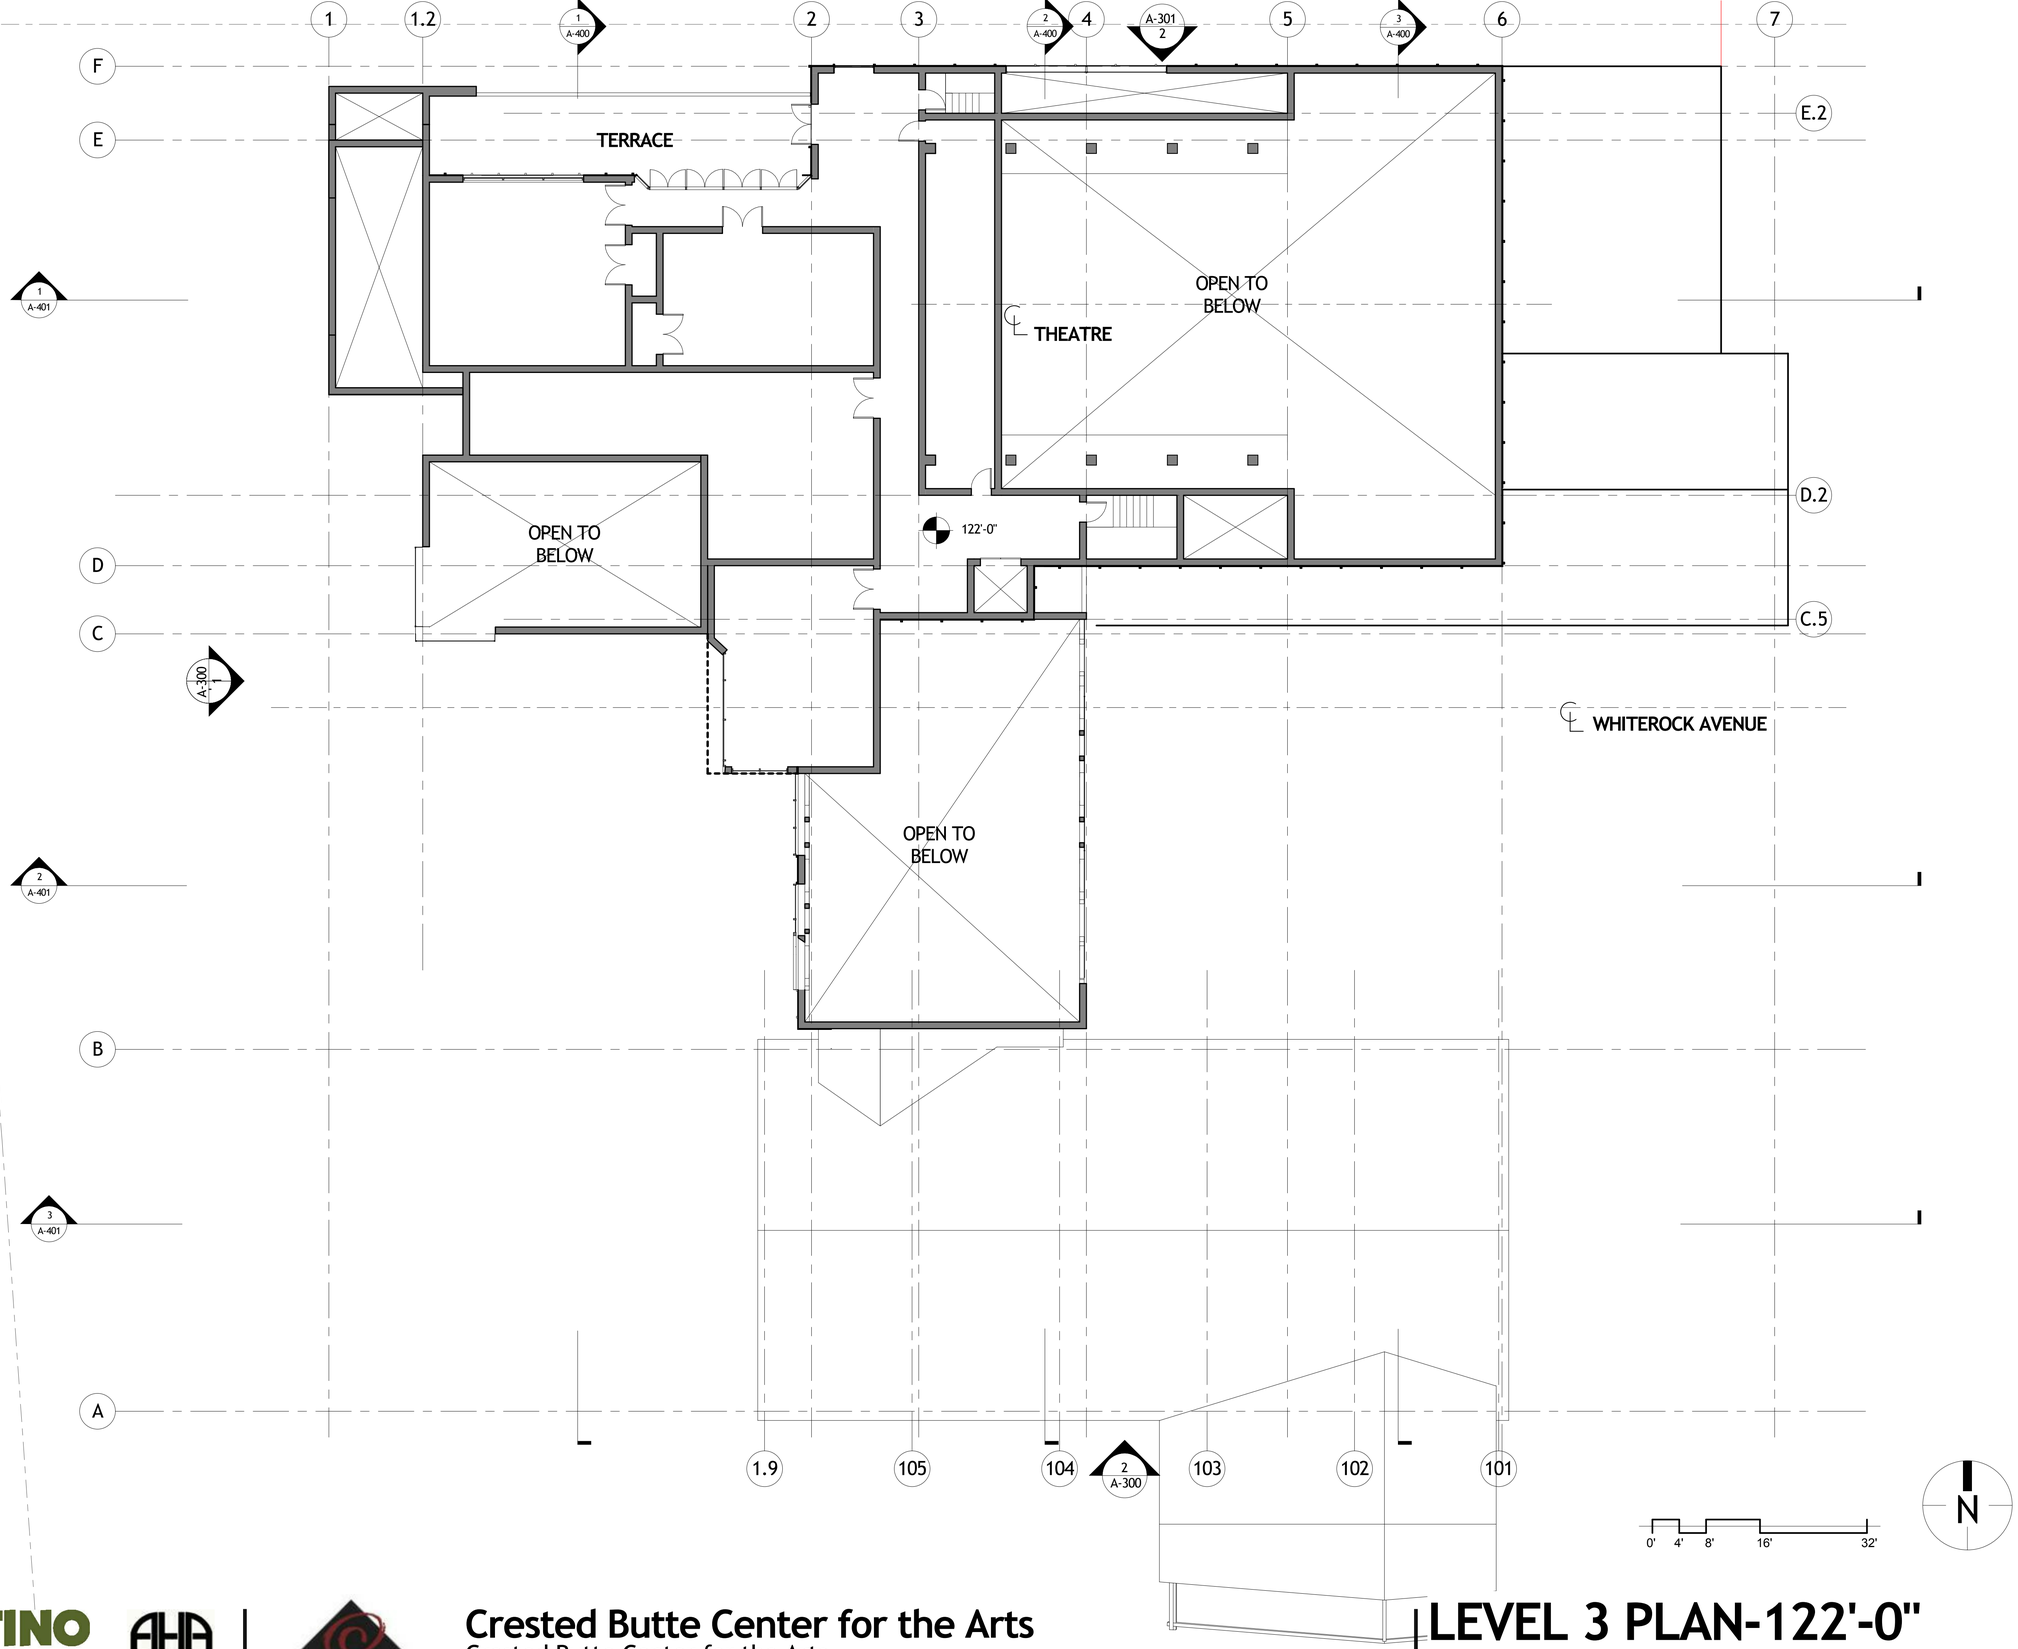


HOLZMAN MOSS BOTTINO ARCHITECTURE

AHA ANDREW HADLEY ARCHITECT

CENTER FOR THE ARTS Crested Butte

# Crested Butte Center for the Arts

Crested Butte Center for the Arts
606 6th Street, Crested Butte, CO 81224

# LEVEL 3 PLAN-122'-0"

April 11, 2016

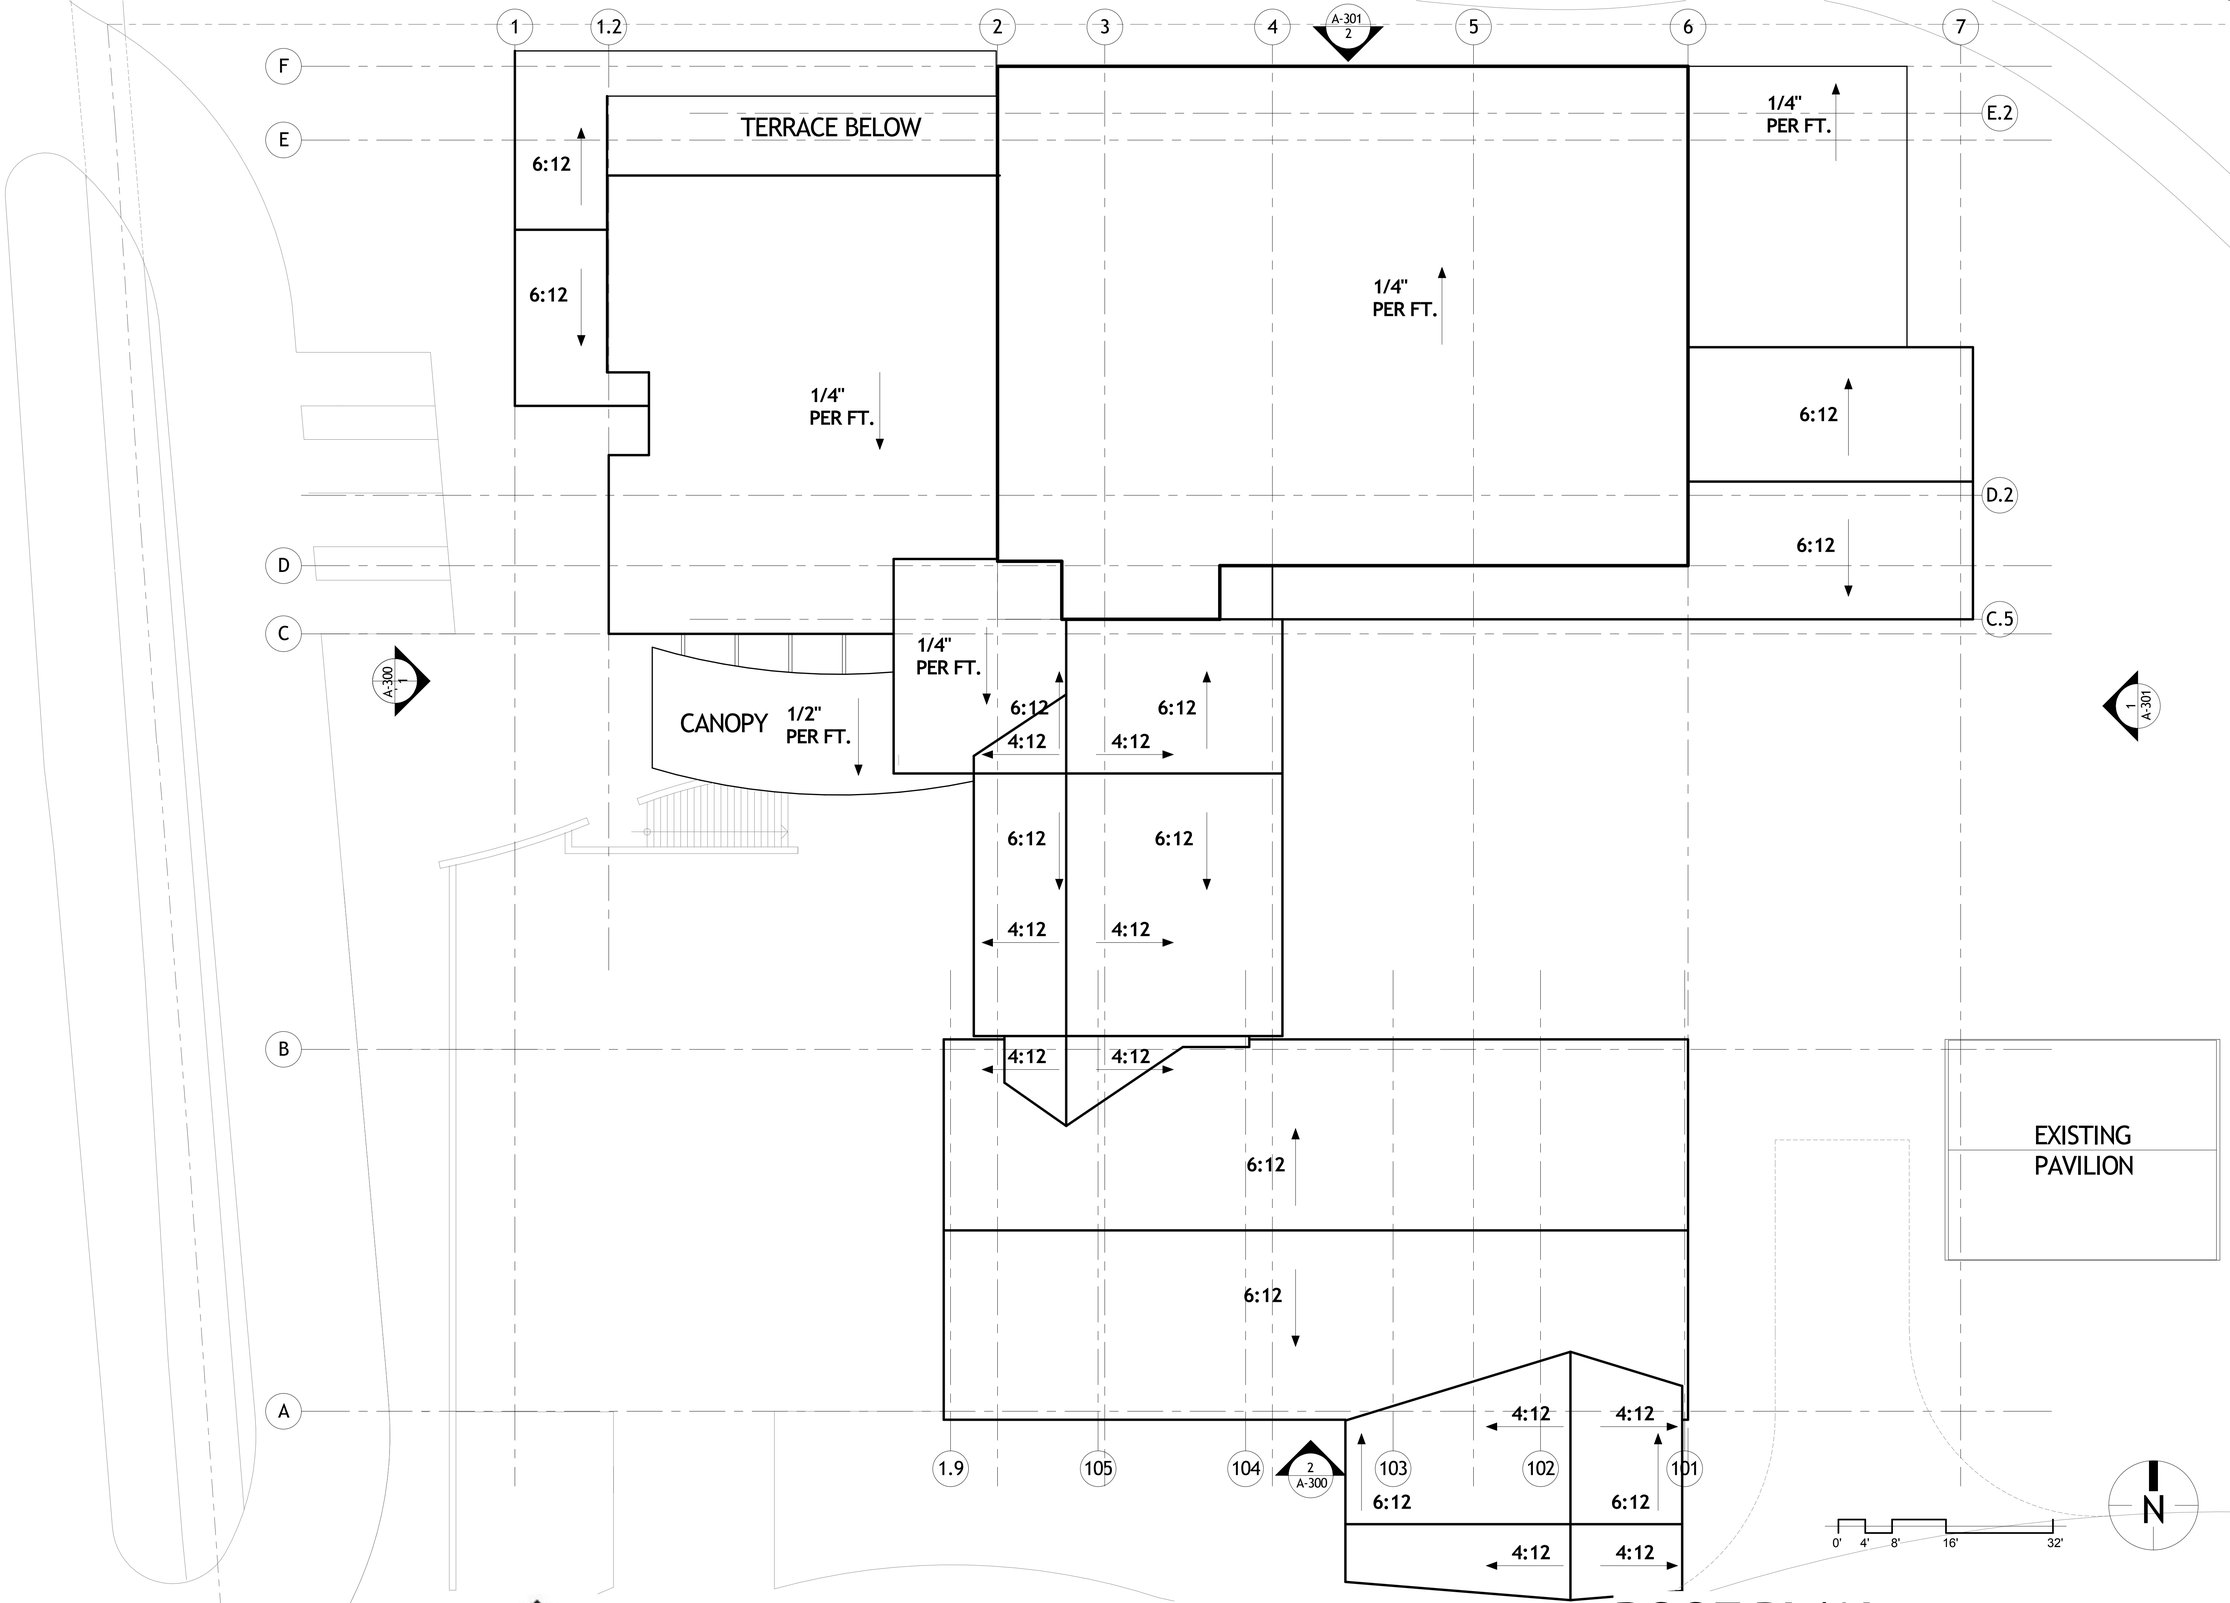


**HOLZMAN MOSS BOTTINO ARCHITECTURE**

AHA ANDREW HADLEY ARCHITECT

CENTER FOR THE ARTS Crested Butte

# Crested Butte Center for the Arts

Crested Butte Center for the Arts
606 6th Street, Crested Butte, CO 81224

# ROOF PLAN

April 11, 2016

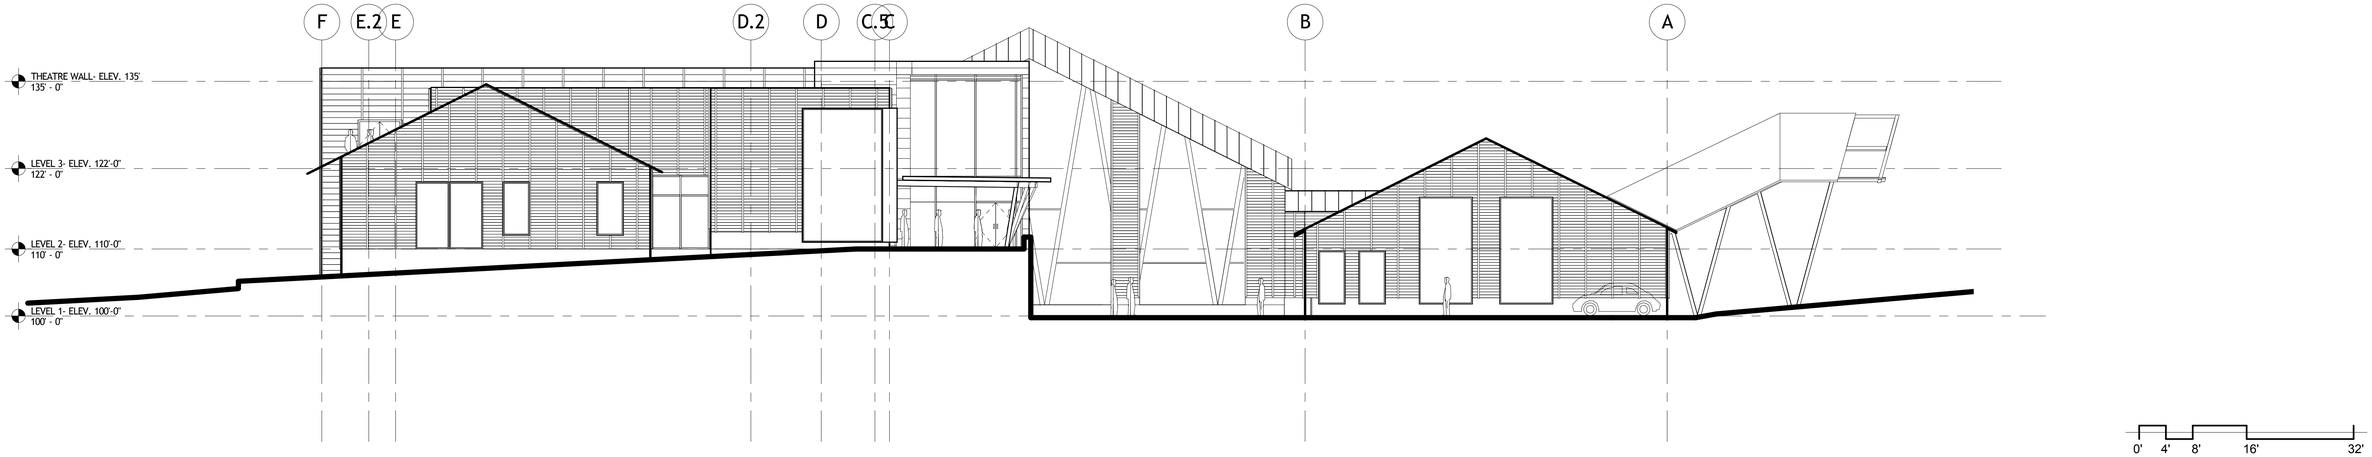


## 1 WEST ELEVATION

SCALE: 3/32" = 1'-0"

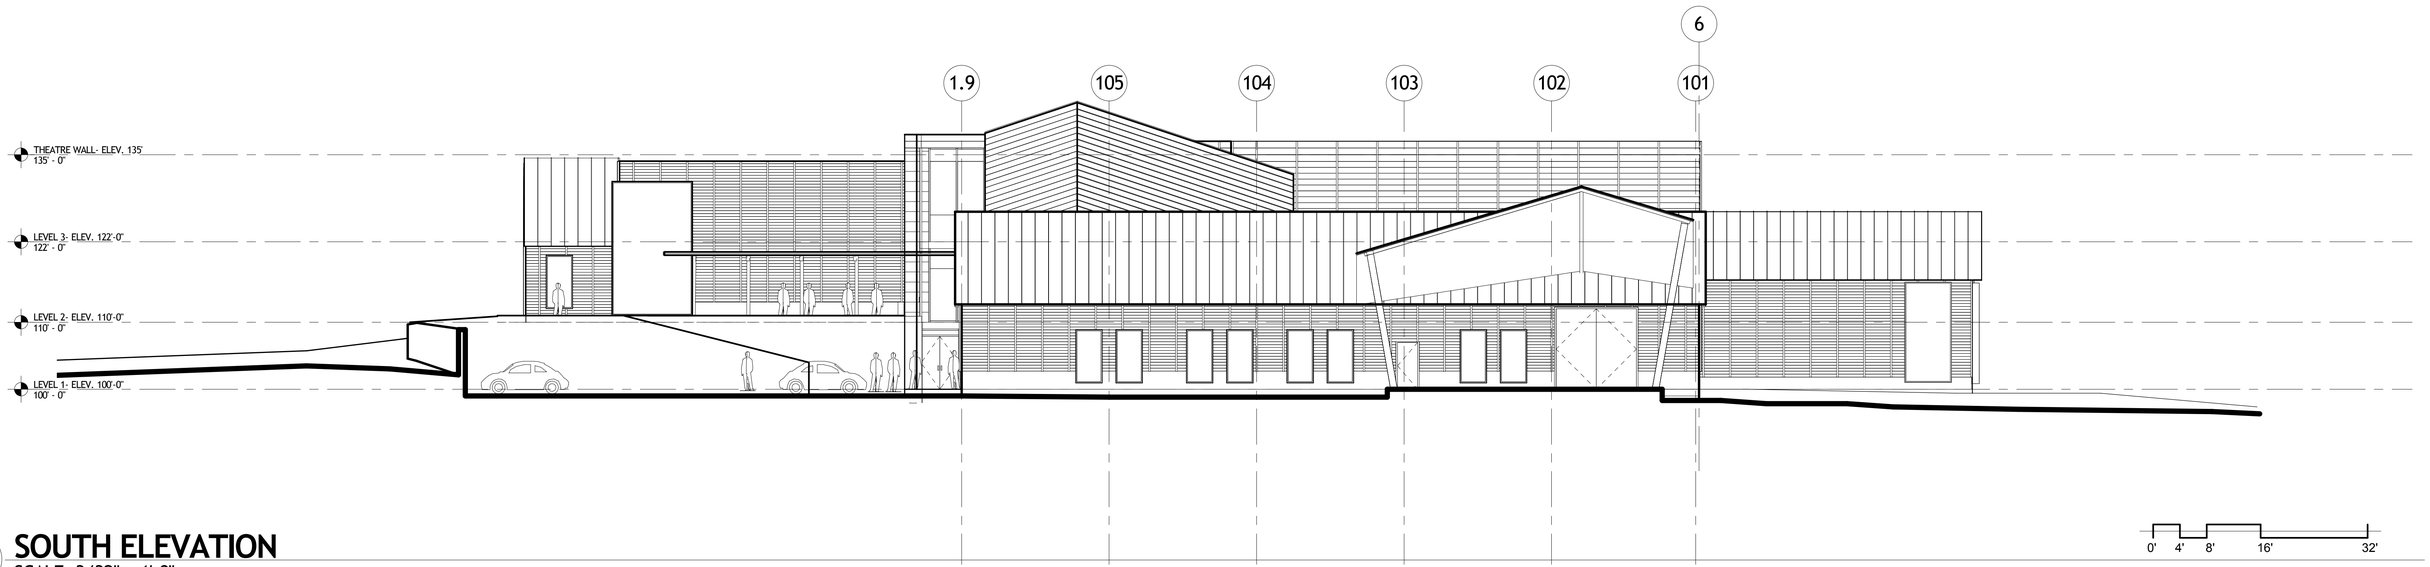


## 2 SOUTH ELEVATION

SCALE: 3/32" = 1'-0"

HOLZMAN MOSS BOTTINO ARCHITECTURE

AHA ANDREW HADLEY ARCHITECT

CENTER FOR THE ARTS Crested Butte

**Crested Butte Center for the Arts**

Crested Butte Center for the Arts
606 6th Street, Crested Butte, CO 81224

# ELEVATIONS

April 11, 2016

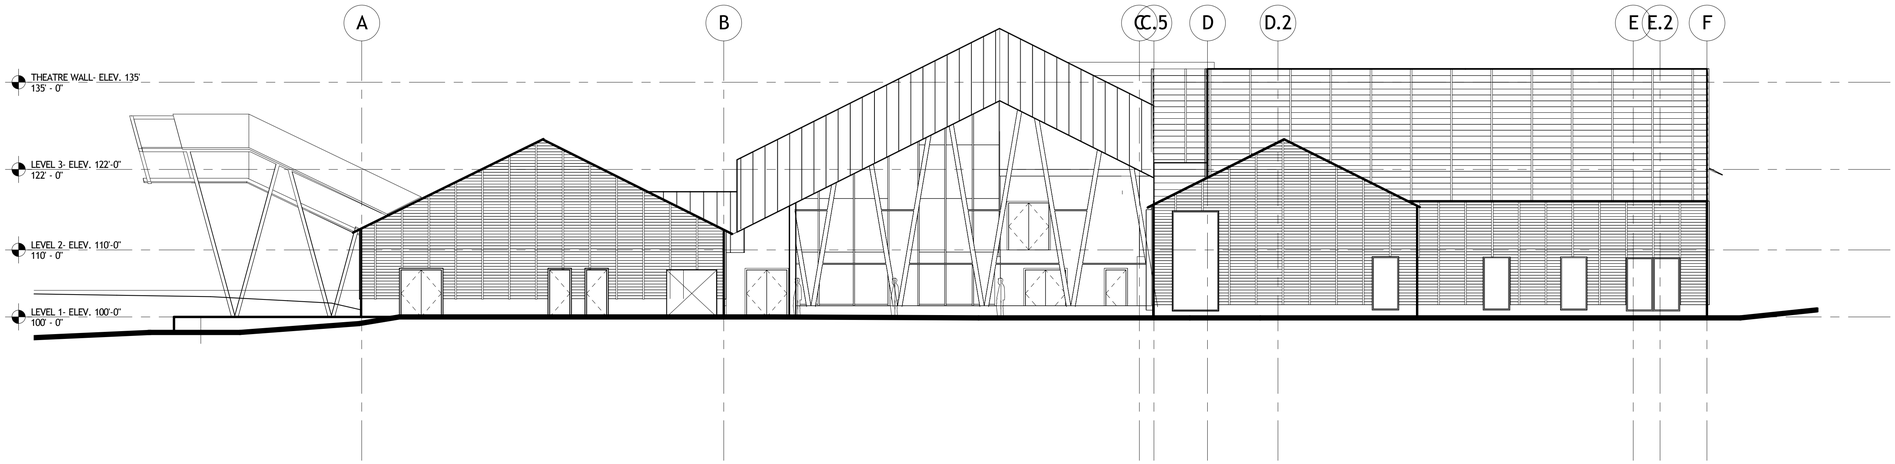

## 1 EAST ELEVATION

SCALE: 3/32" = 1'-0"

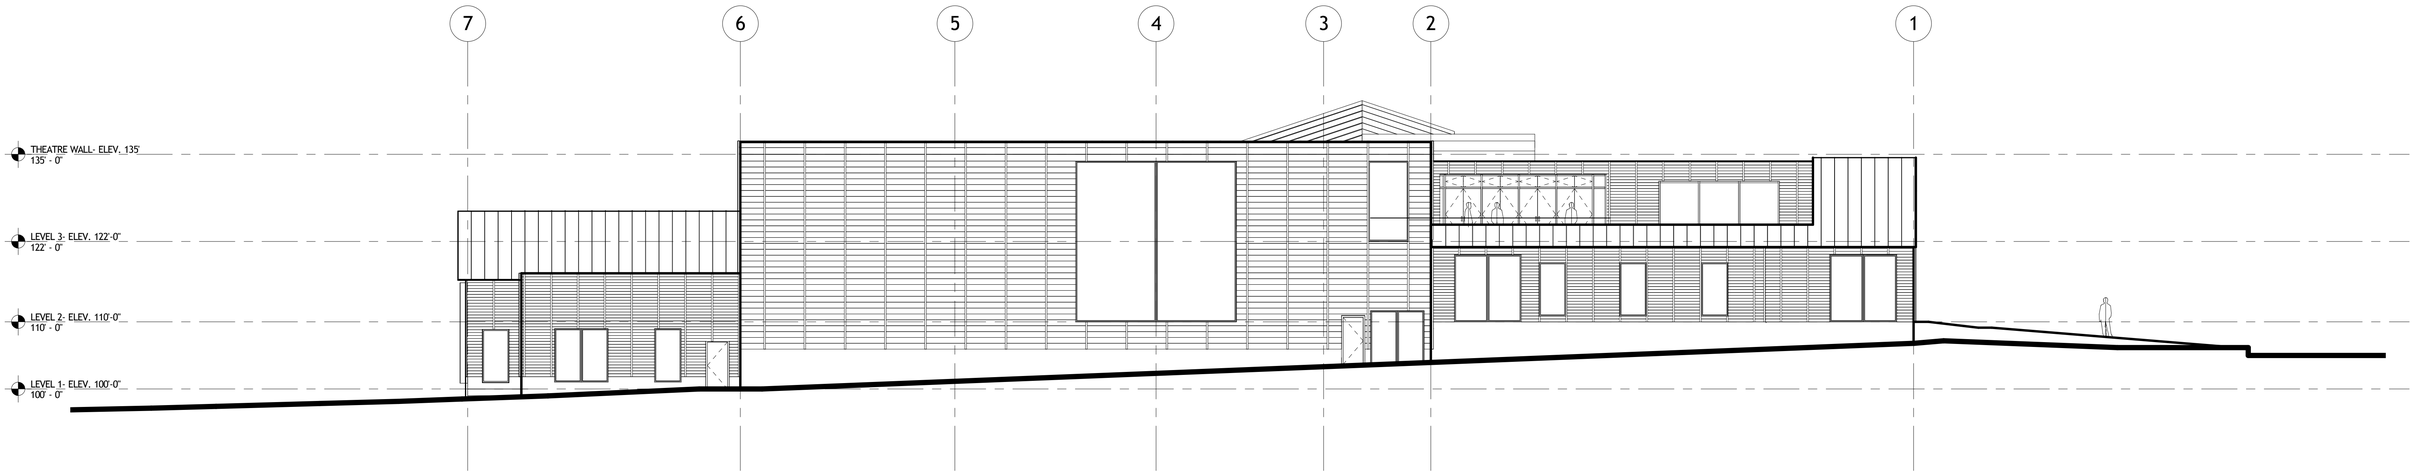


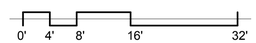


## 2 NORTH ELEVATION

SCALE: 3/32" = 1'-0"

HOLZMAN MOSS BOTTINO ARCHITECTURE

AHA ANDREW HADLEY ARCHITECT

CENTER FOR THE ARTS Crested Butte

**Crested Butte Center for the Arts**

Crested Butte Center for the Arts
606 6th Street, Crested Butte, CO 81224

# ELEVATIONS

April 11, 2016

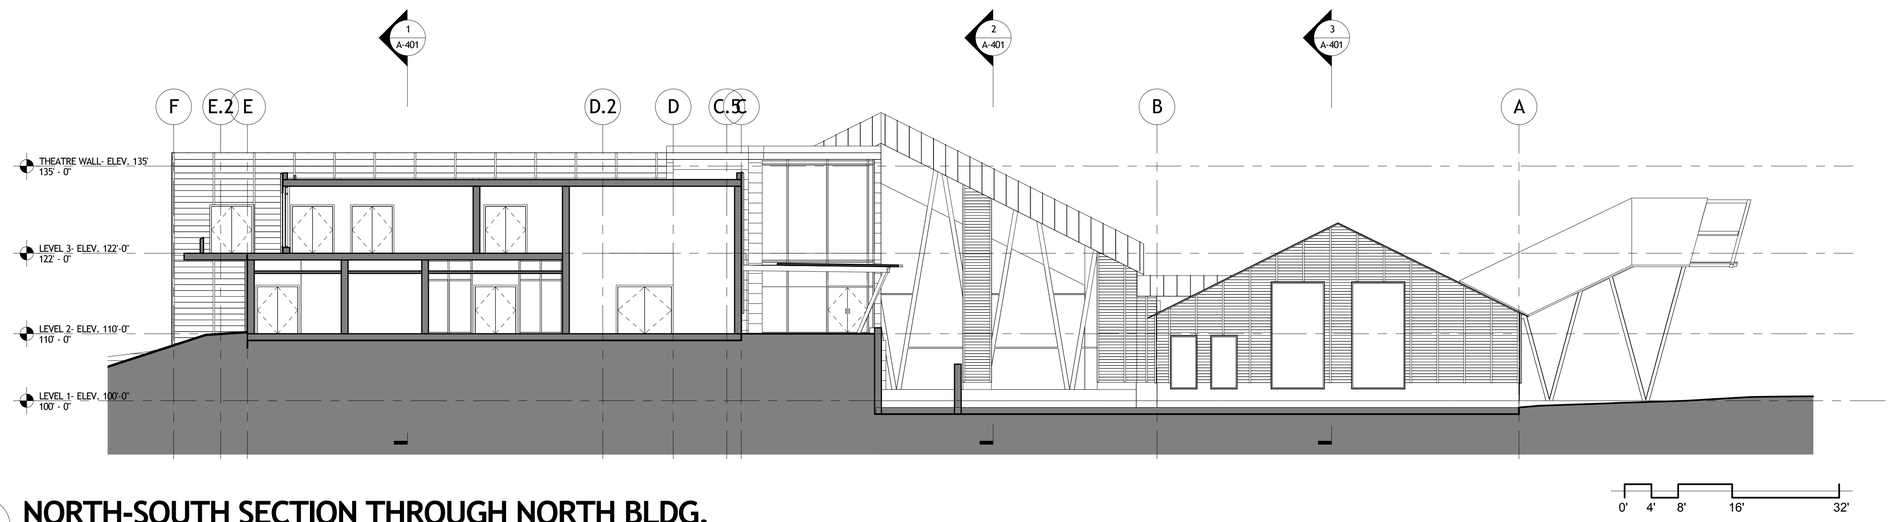


## 1 NORTH-SOUTH SECTION THROUGH NORTH BLDG.

SCALE: 3/32" = 1'-0"

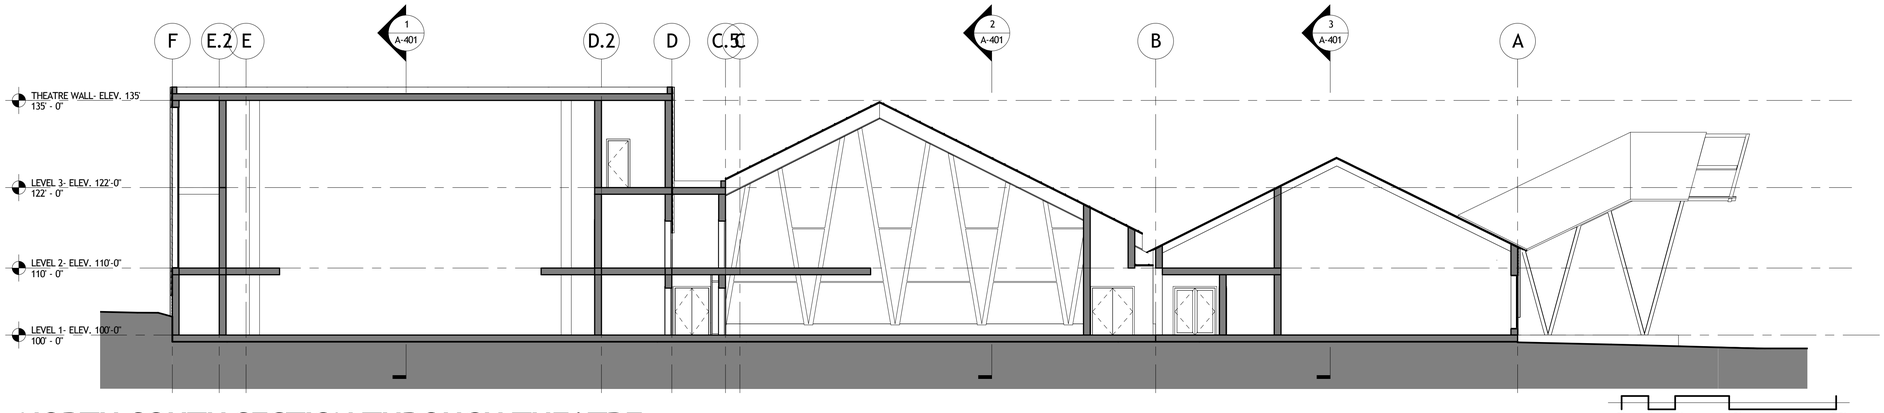


## 2 NORTH-SOUTH SECTION THROUGH THEATRE

SCALE: 3/32" = 1'-0"

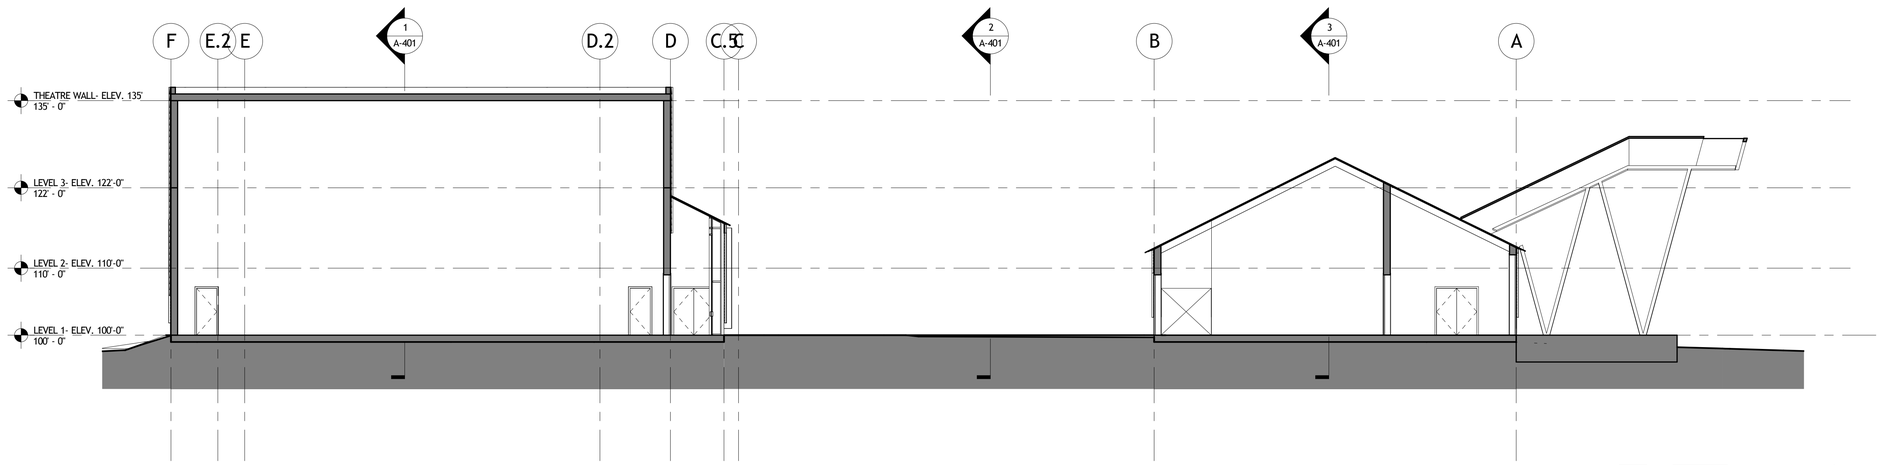


## 3 NORTH-SOUTH SECTION THROUGH THEATRE AND EXISTING

SCALE: 3/32" = 1'-0"

HOLZMAN MOSS BOTTINO ARCHITECTURE

AHA ANDREW HADLEY ARCHITECT

CENTER FOR THE ARTS Crested Butte

# Crested Butte Center for the Arts

Crested Butte Center for the Arts
606 6th Street, Crested Butte, CO 81224

# SECTIONS

April 11, 2016

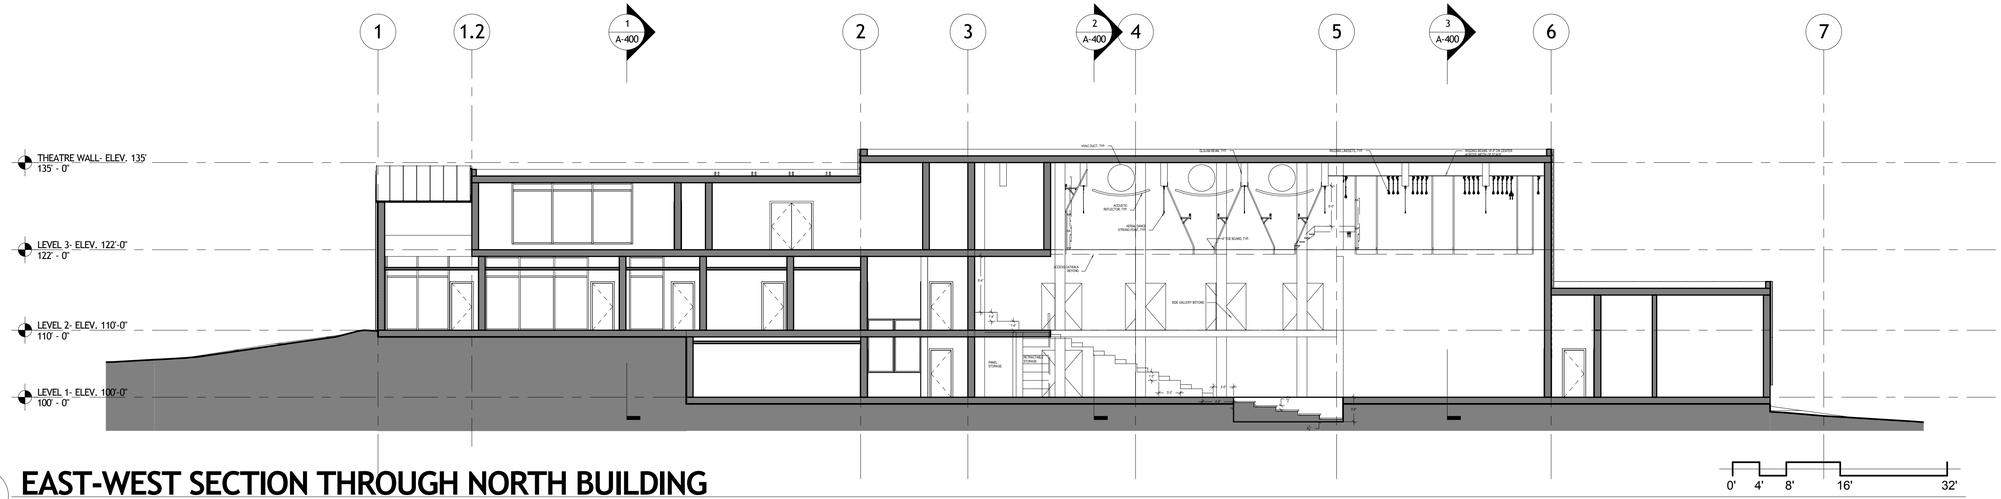


## 1 EAST-WEST SECTION THROUGH NORTH BUILDING

SCALE: 3/32" = 1'-0"

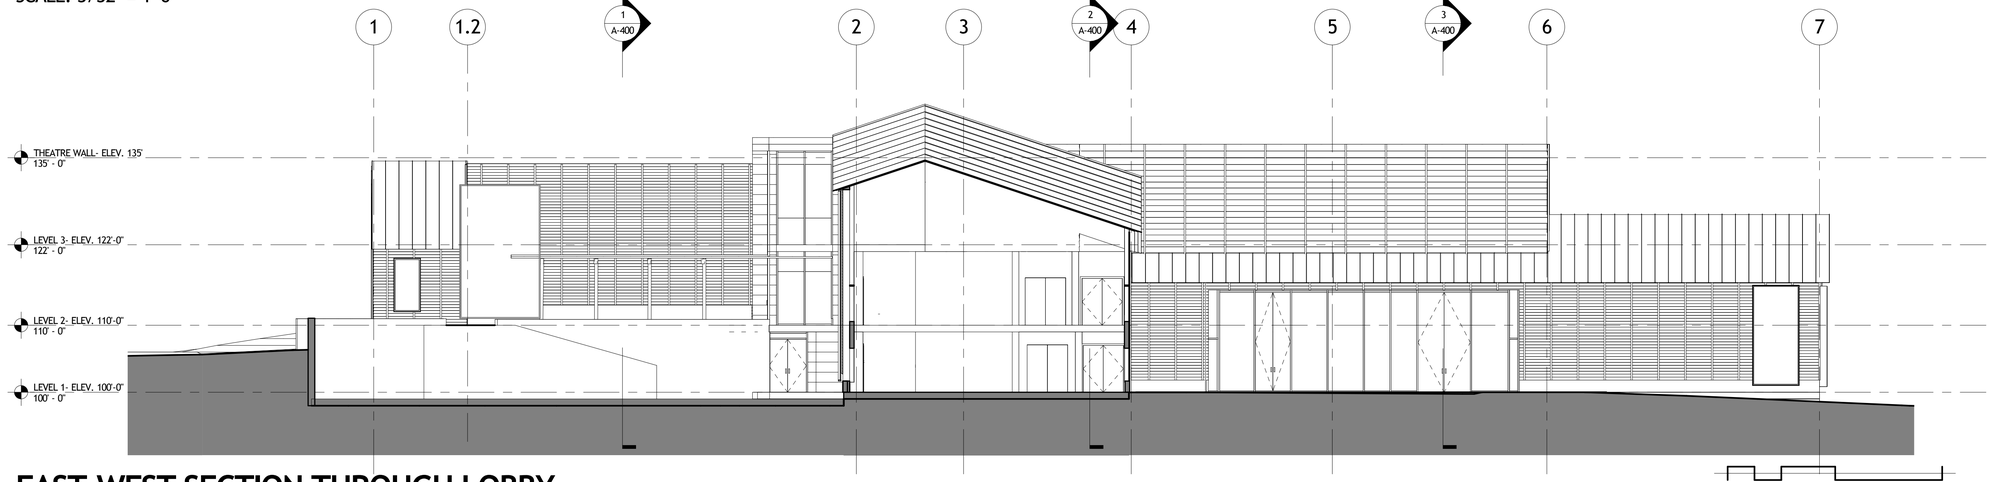


## 2 EAST-WEST SECTION THROUGH LOBBY

SCALE: 3/32" = 1'-0"

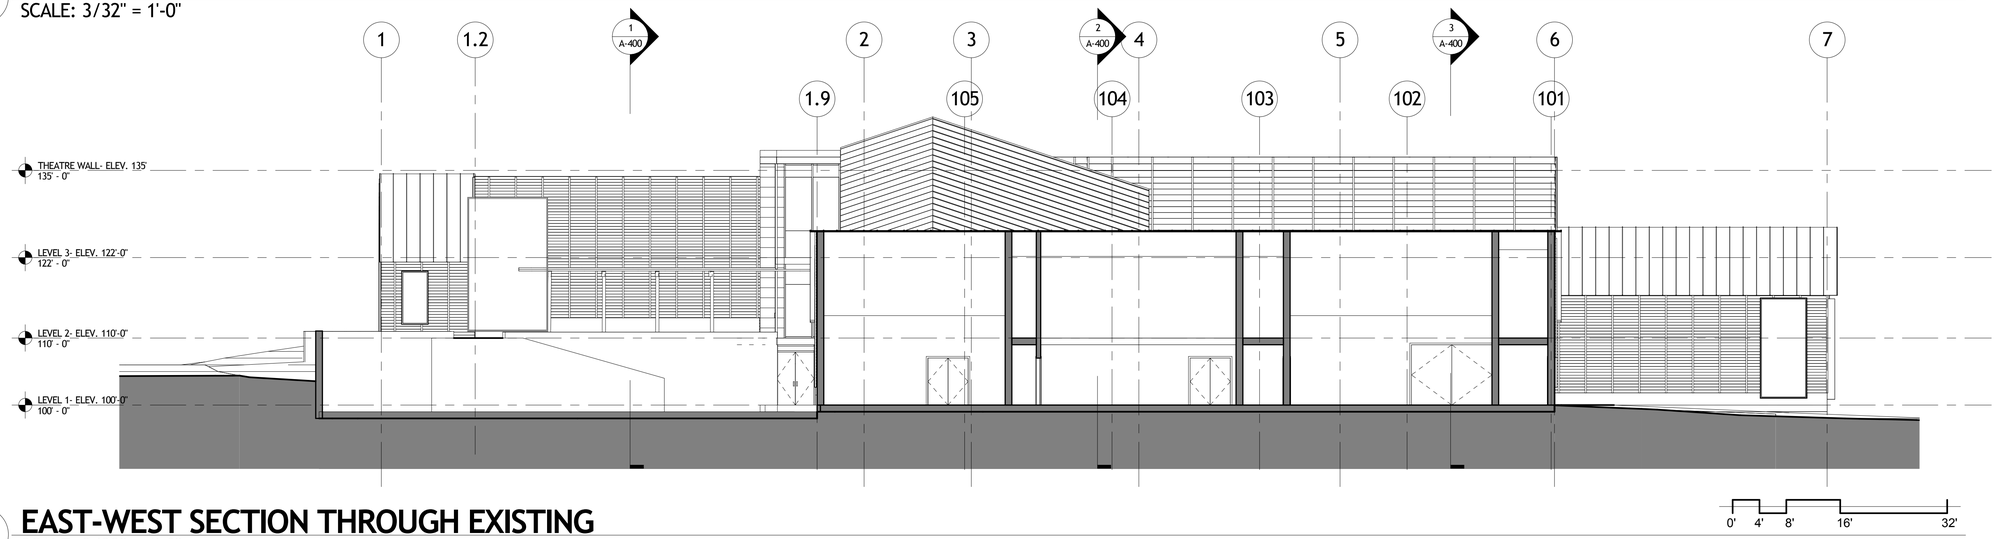


## 3 EAST-WEST SECTION THROUGH EXISTING

SCALE: 3/32" = 1'-0"

HOLZMAN MOSS BOTTINO ARCHITECTURE

AHA ANDREW HADLEY ARCHITECT

CENTER FOR THE ARTS Crested Butte

# Crested Butte Center for the Arts

Crested Butte Center for the Arts
606 6th Street, Crested Butte, CO 81224

# SECTIONS

April 11, 2016

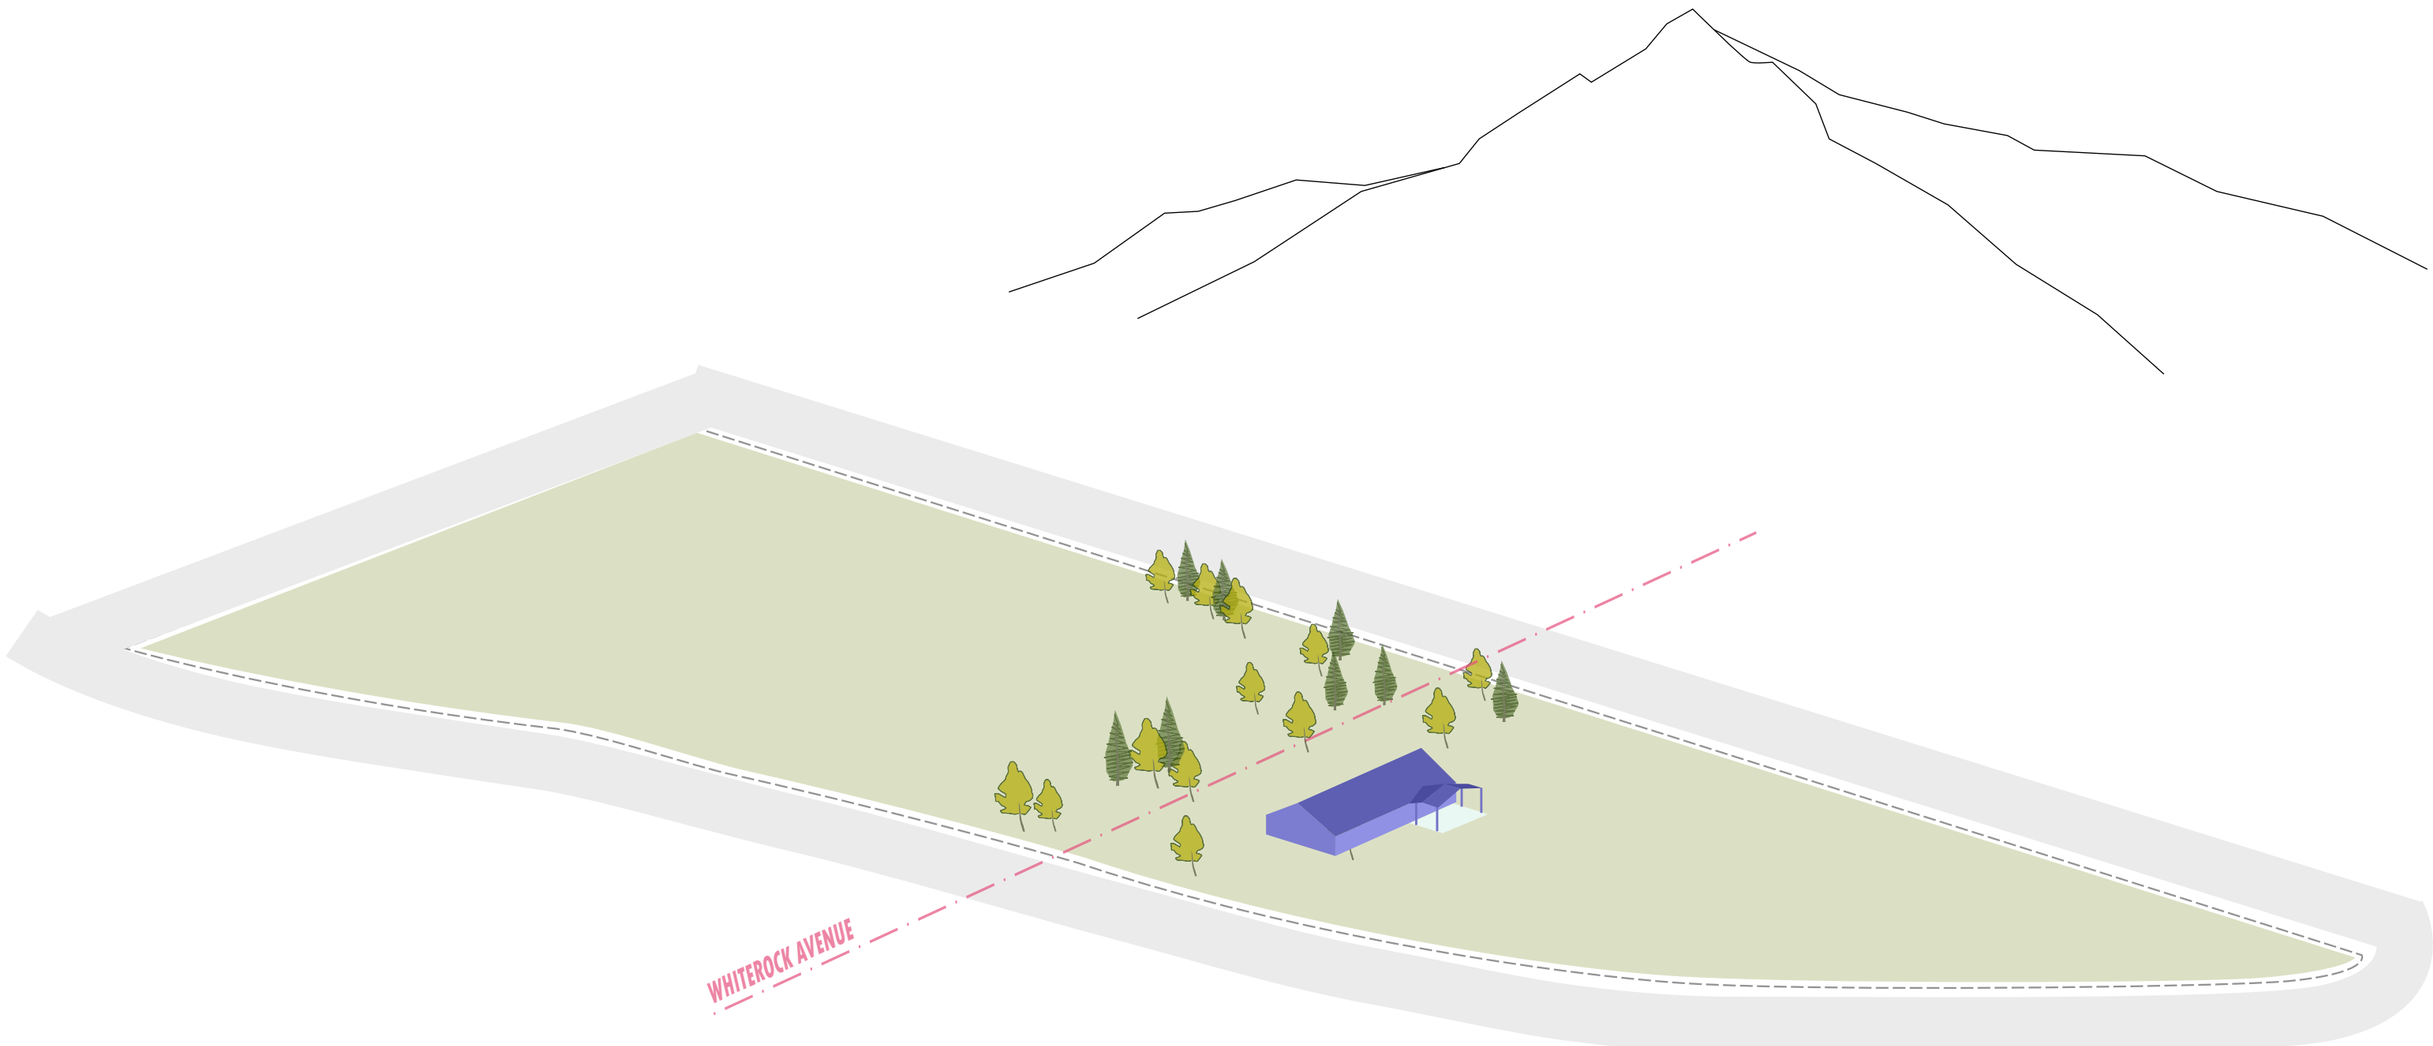


DIAGRAM

# A

# EXISTING CENTER FOR THE ARTS

HOLZMAN MOSS BOTTINO ARCHITECTURE

AHA ANDREW HADLEY ARCHITECT

APRIL 11, 2016

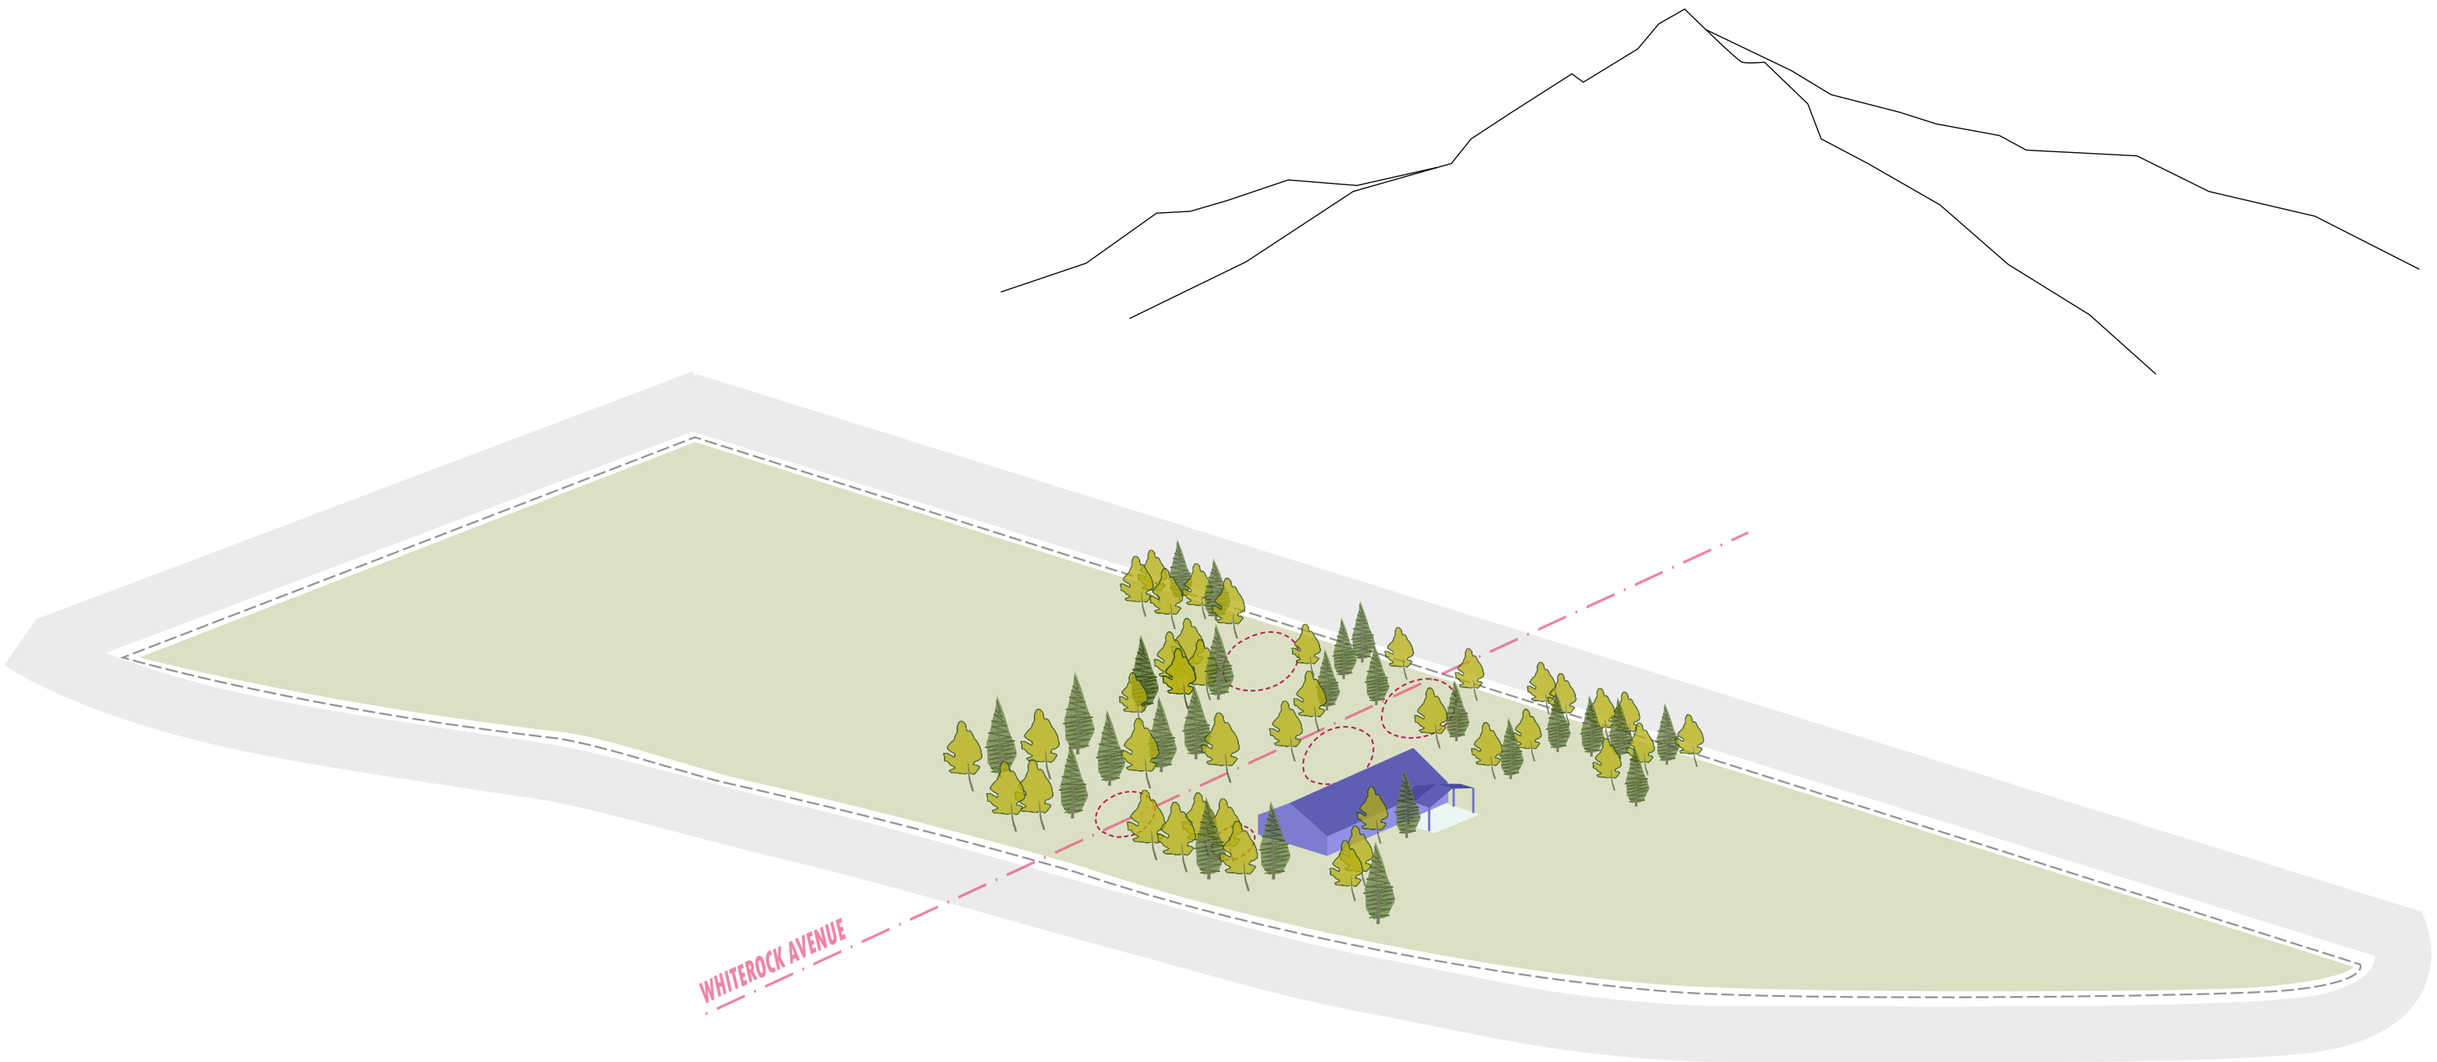


DIAGRAM

# B

# GROVE OF TREES WITH CLEARINGS

HOLZMAN MOSS BOTTINO ARCHITECTURE

AHA ANDREW HADLEY ARCHITECT

APRIL 11, 2016

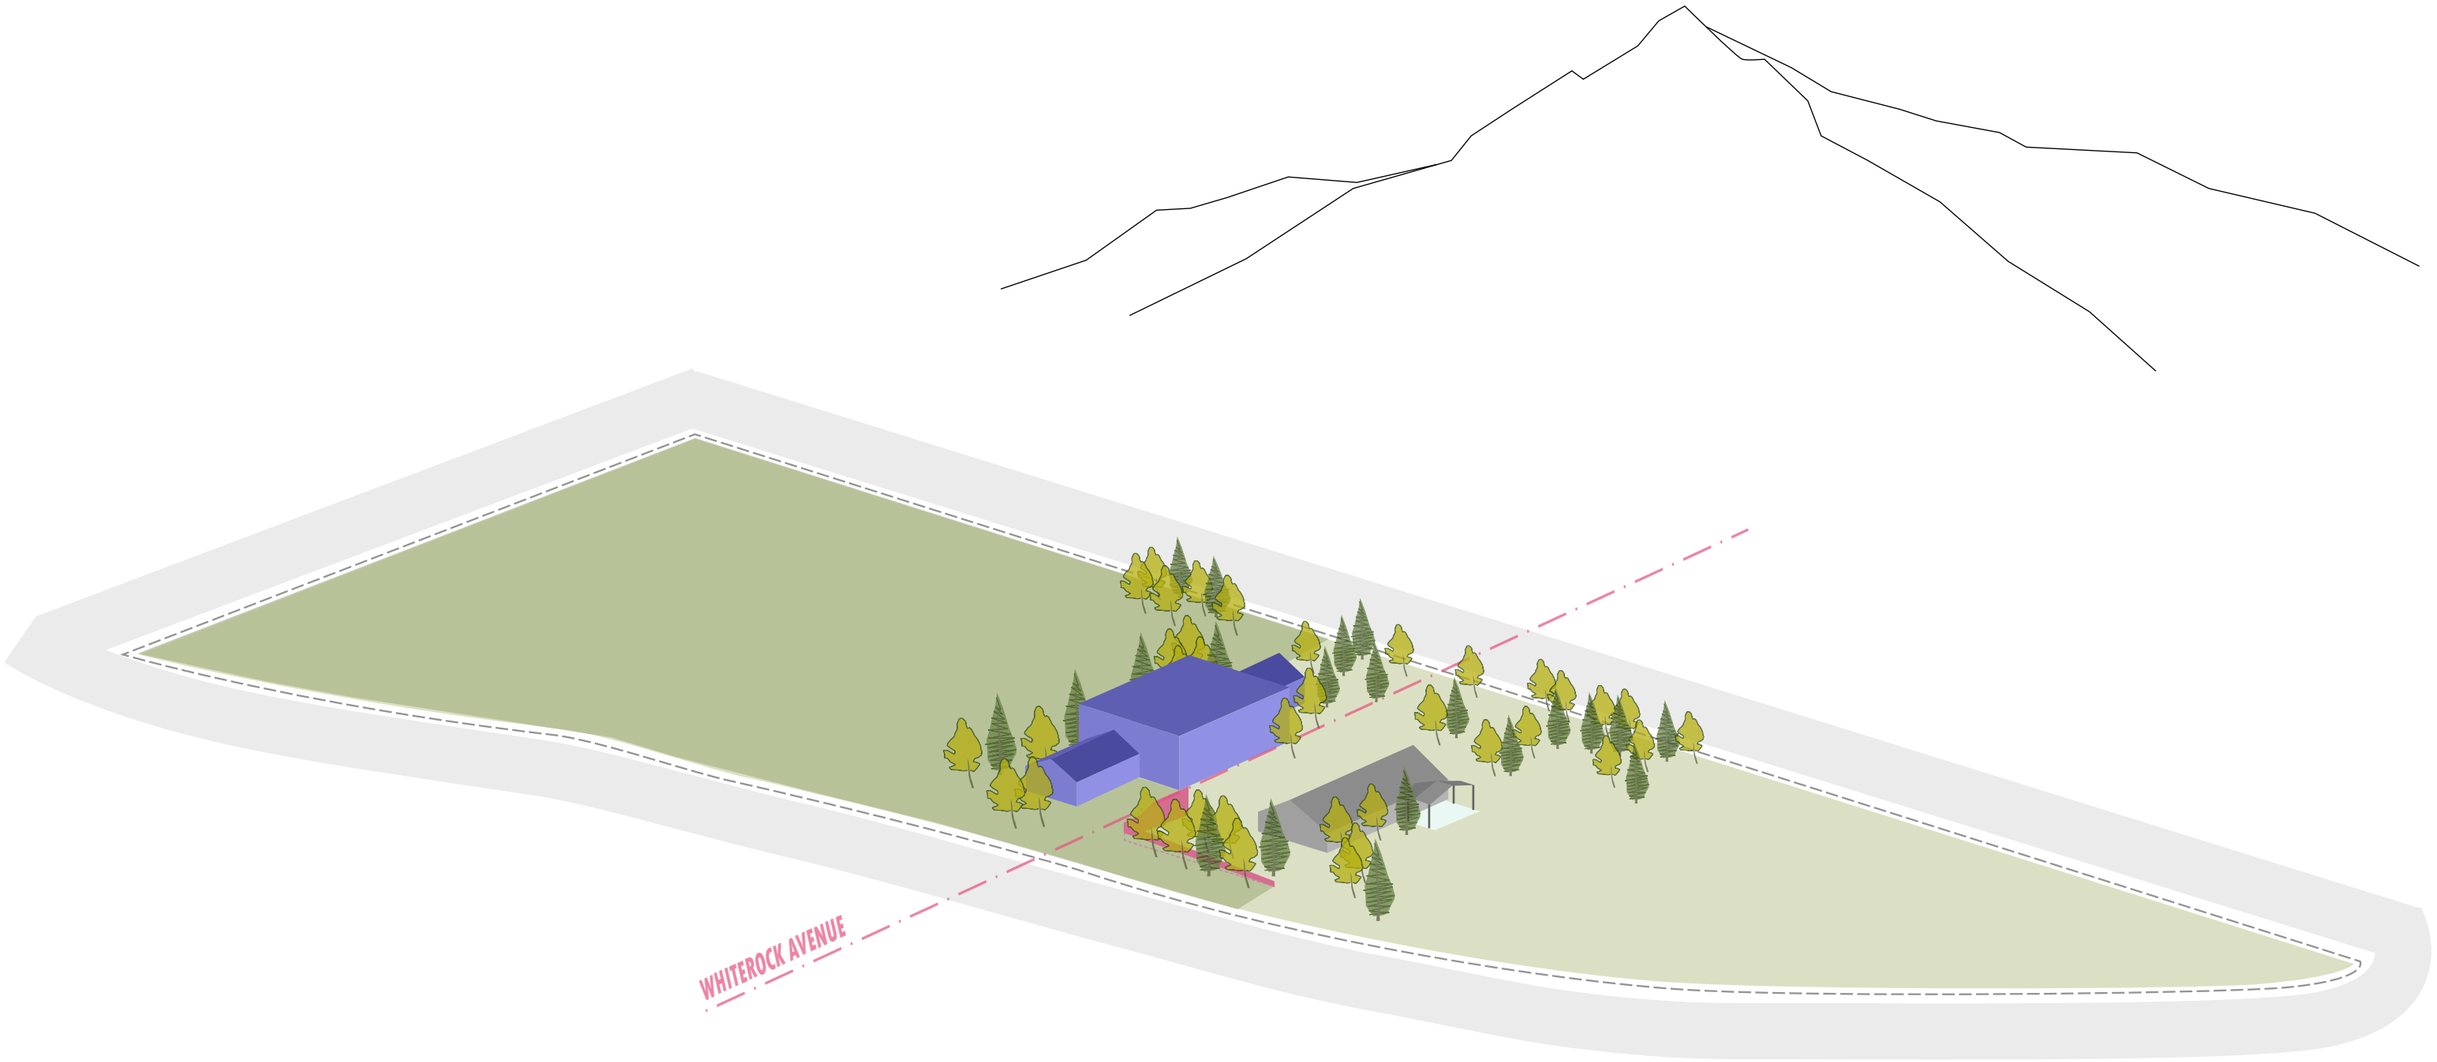


DIAGRAM

C

# NEW ARTS BUILDING WITH RAISED GRADE

HOLZMAN MOSS BOTTINO ARCHITECTURE

AHA ANDREW HADLEY ARCHITECT

APRIL 11, 2016

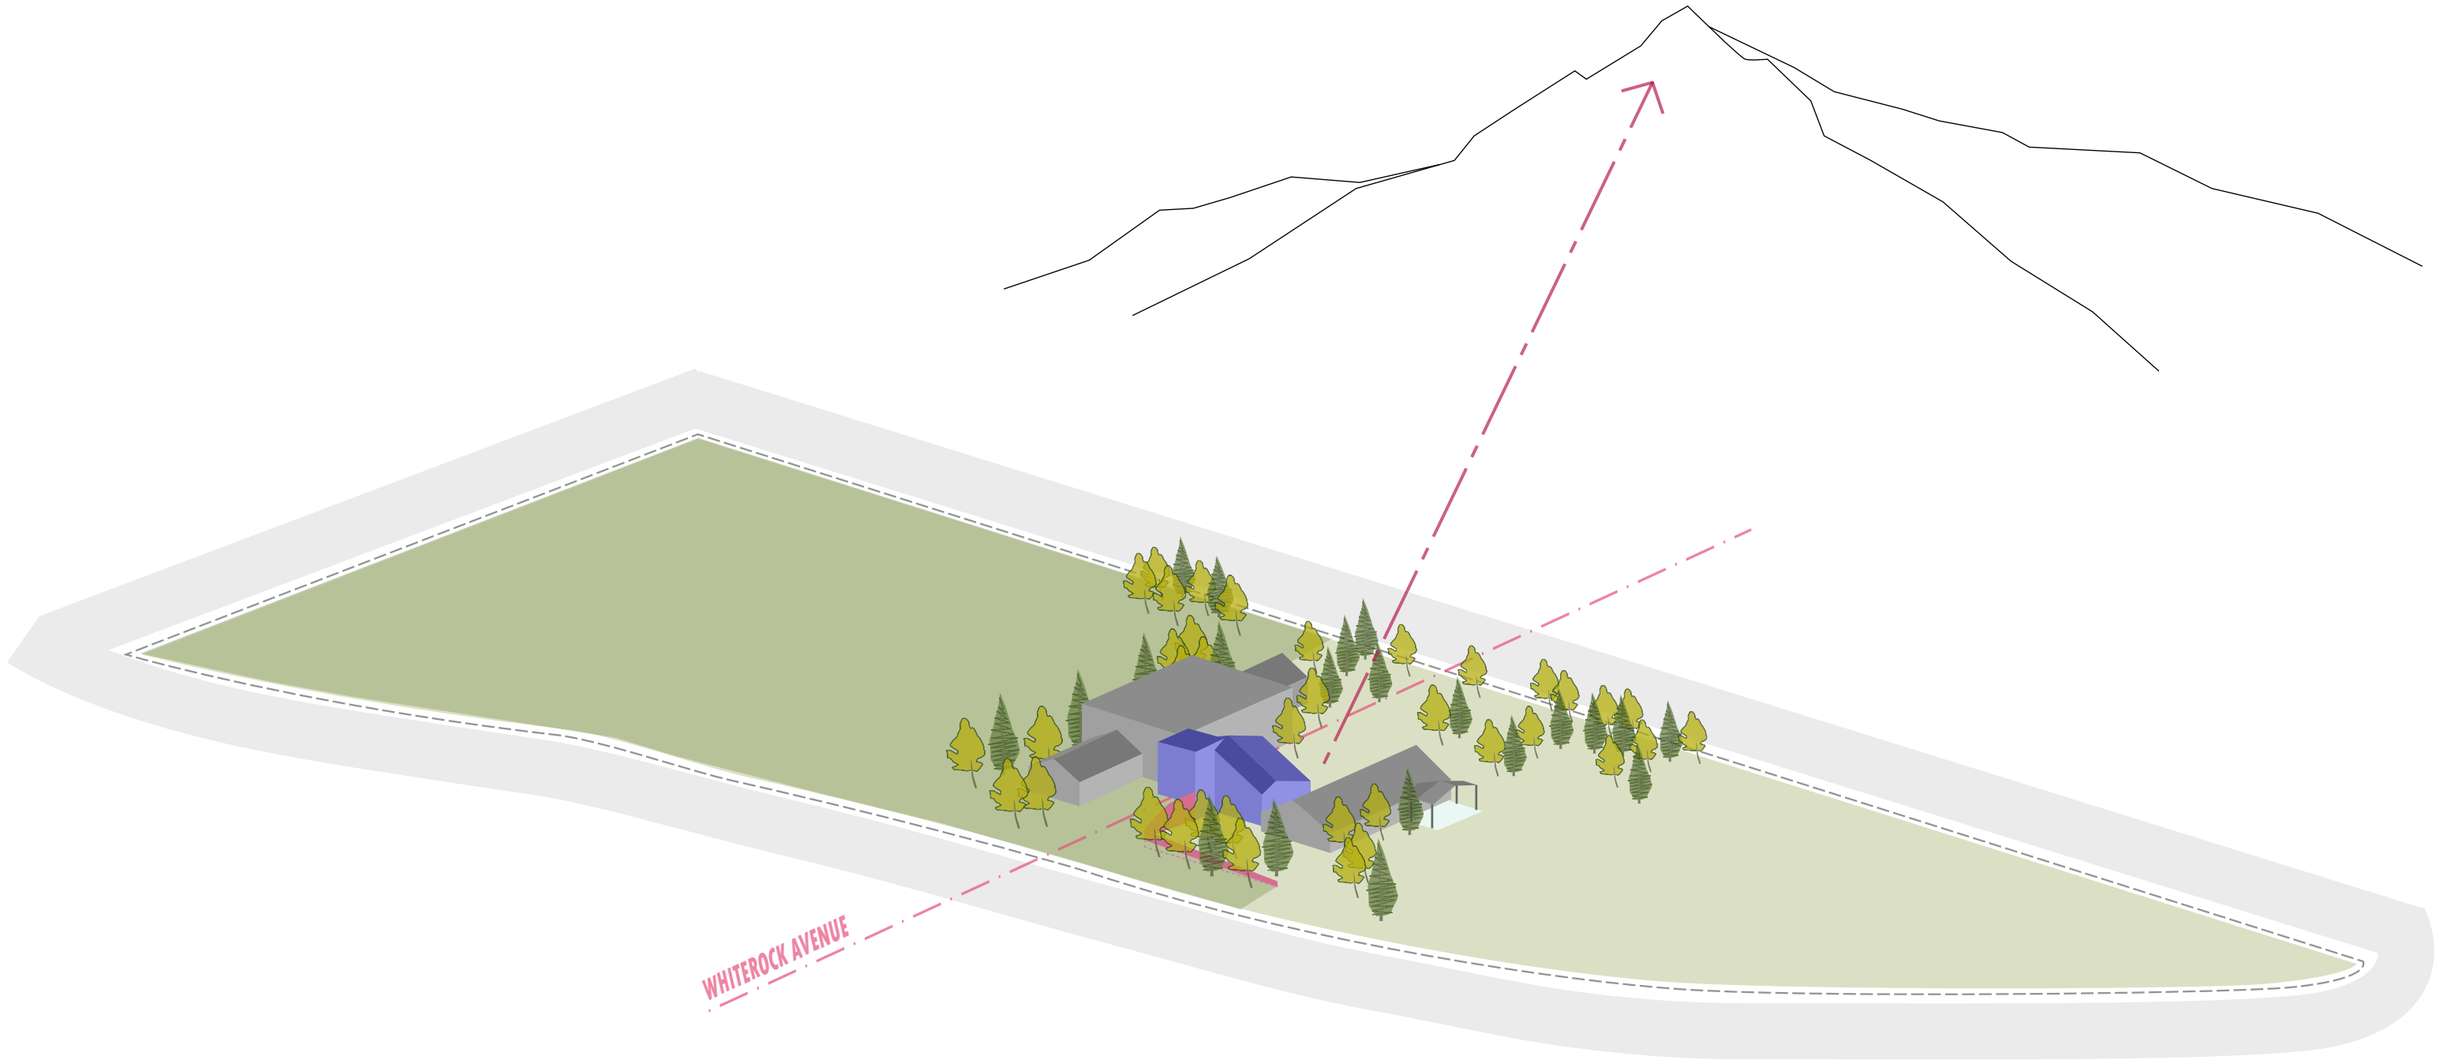


DIAGRAM

# D

# IDENTIFIABLE ENTRY AND LOBBY SHAPES

HOLZMAN MOSS BOTTINO ARCHITECTURE

AHA ANDREW HADLEY ARCHITECT

APRIL 11, 2016

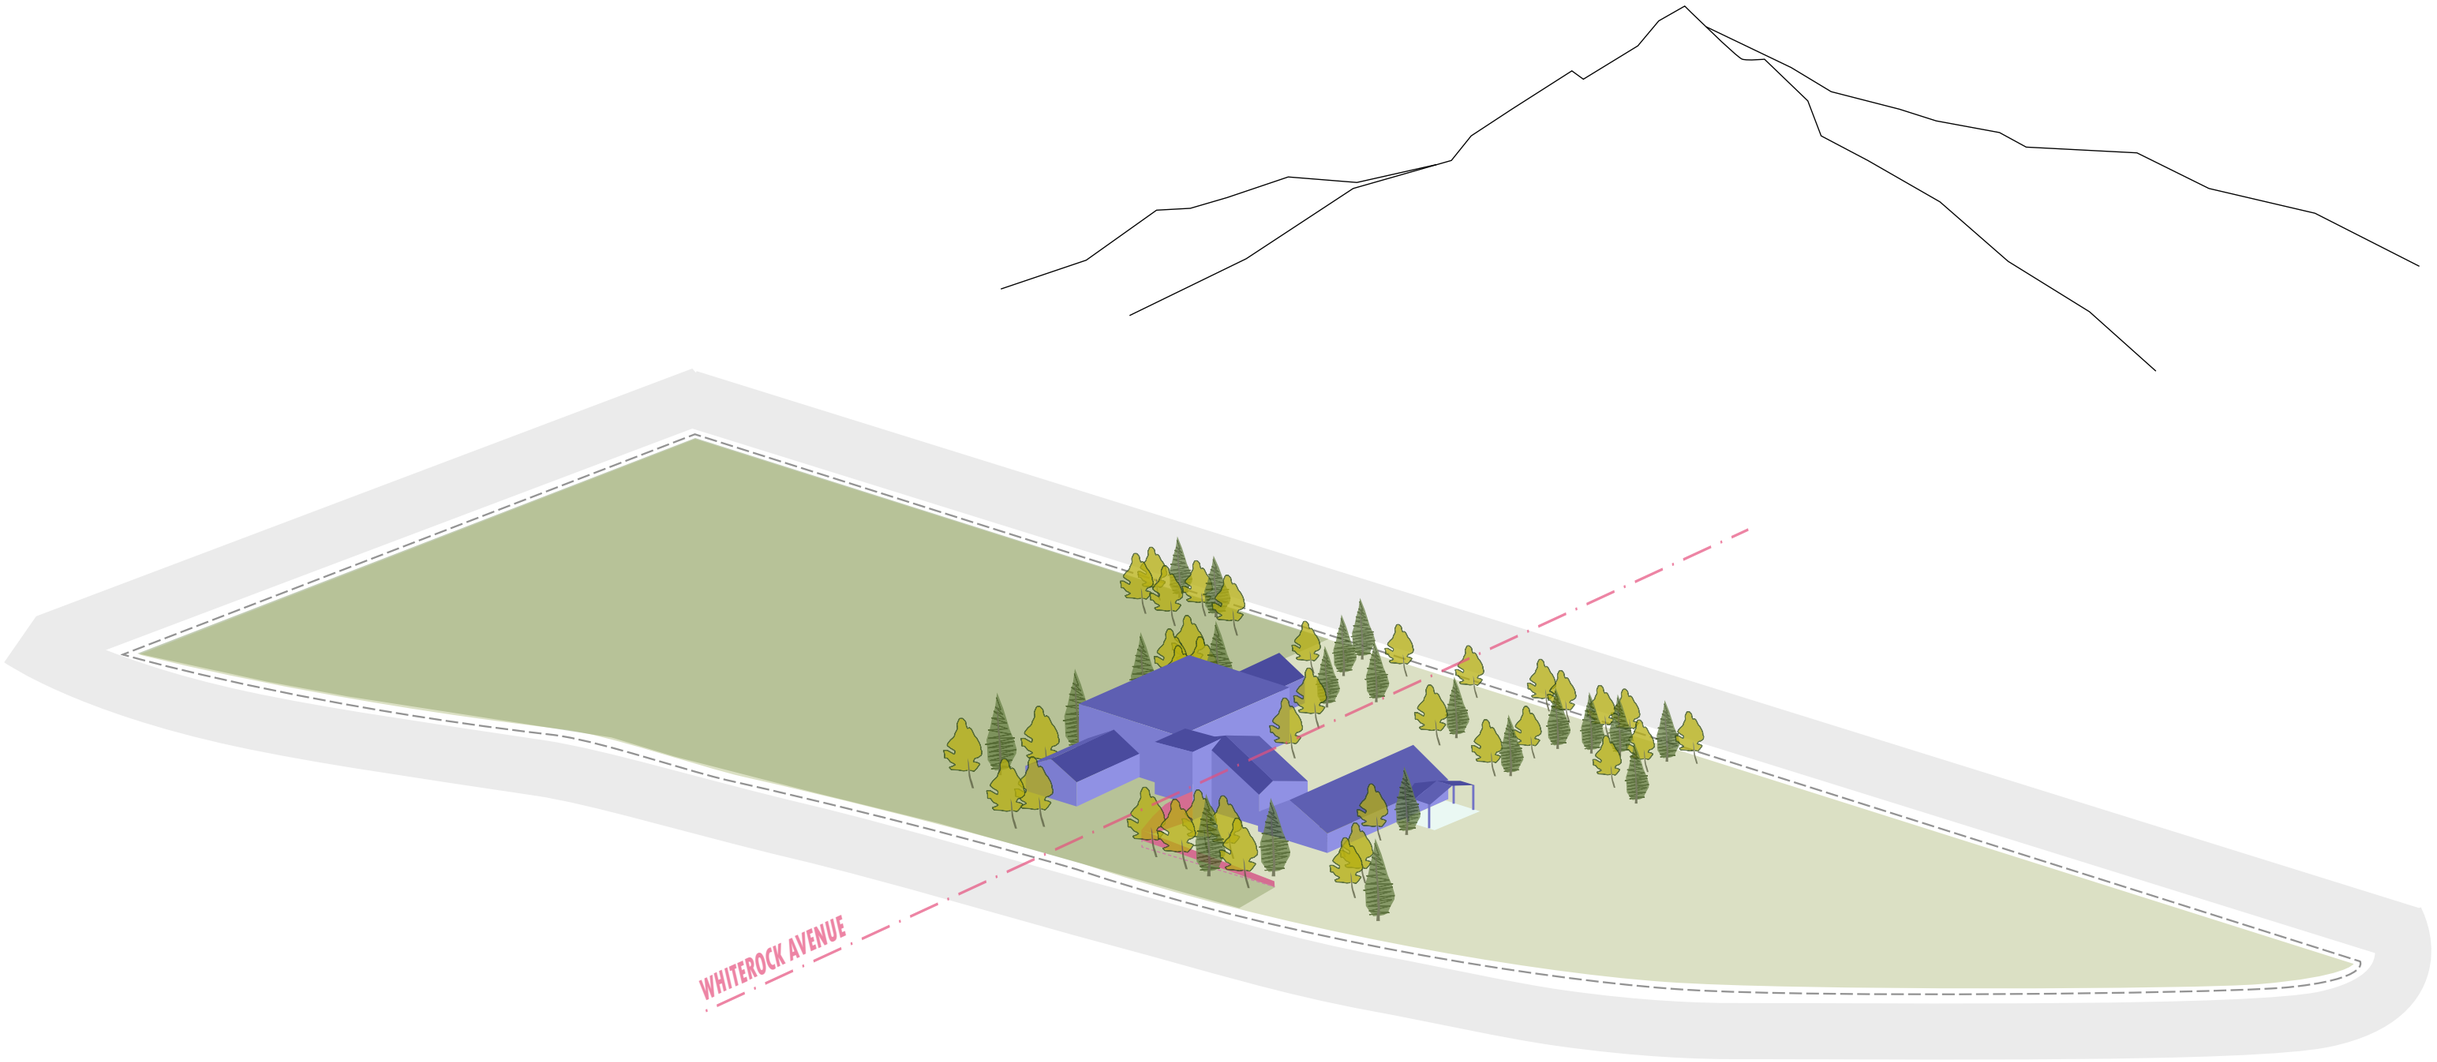


DIAGRAM

E

# CRESTED BUTTE CENTER FOR THE ARTS

HOLZMAN MOSS BOTTINO ARCHITECTURE

AHA ANDREW HADLEY ARCHITECT

APRIL 11, 2016

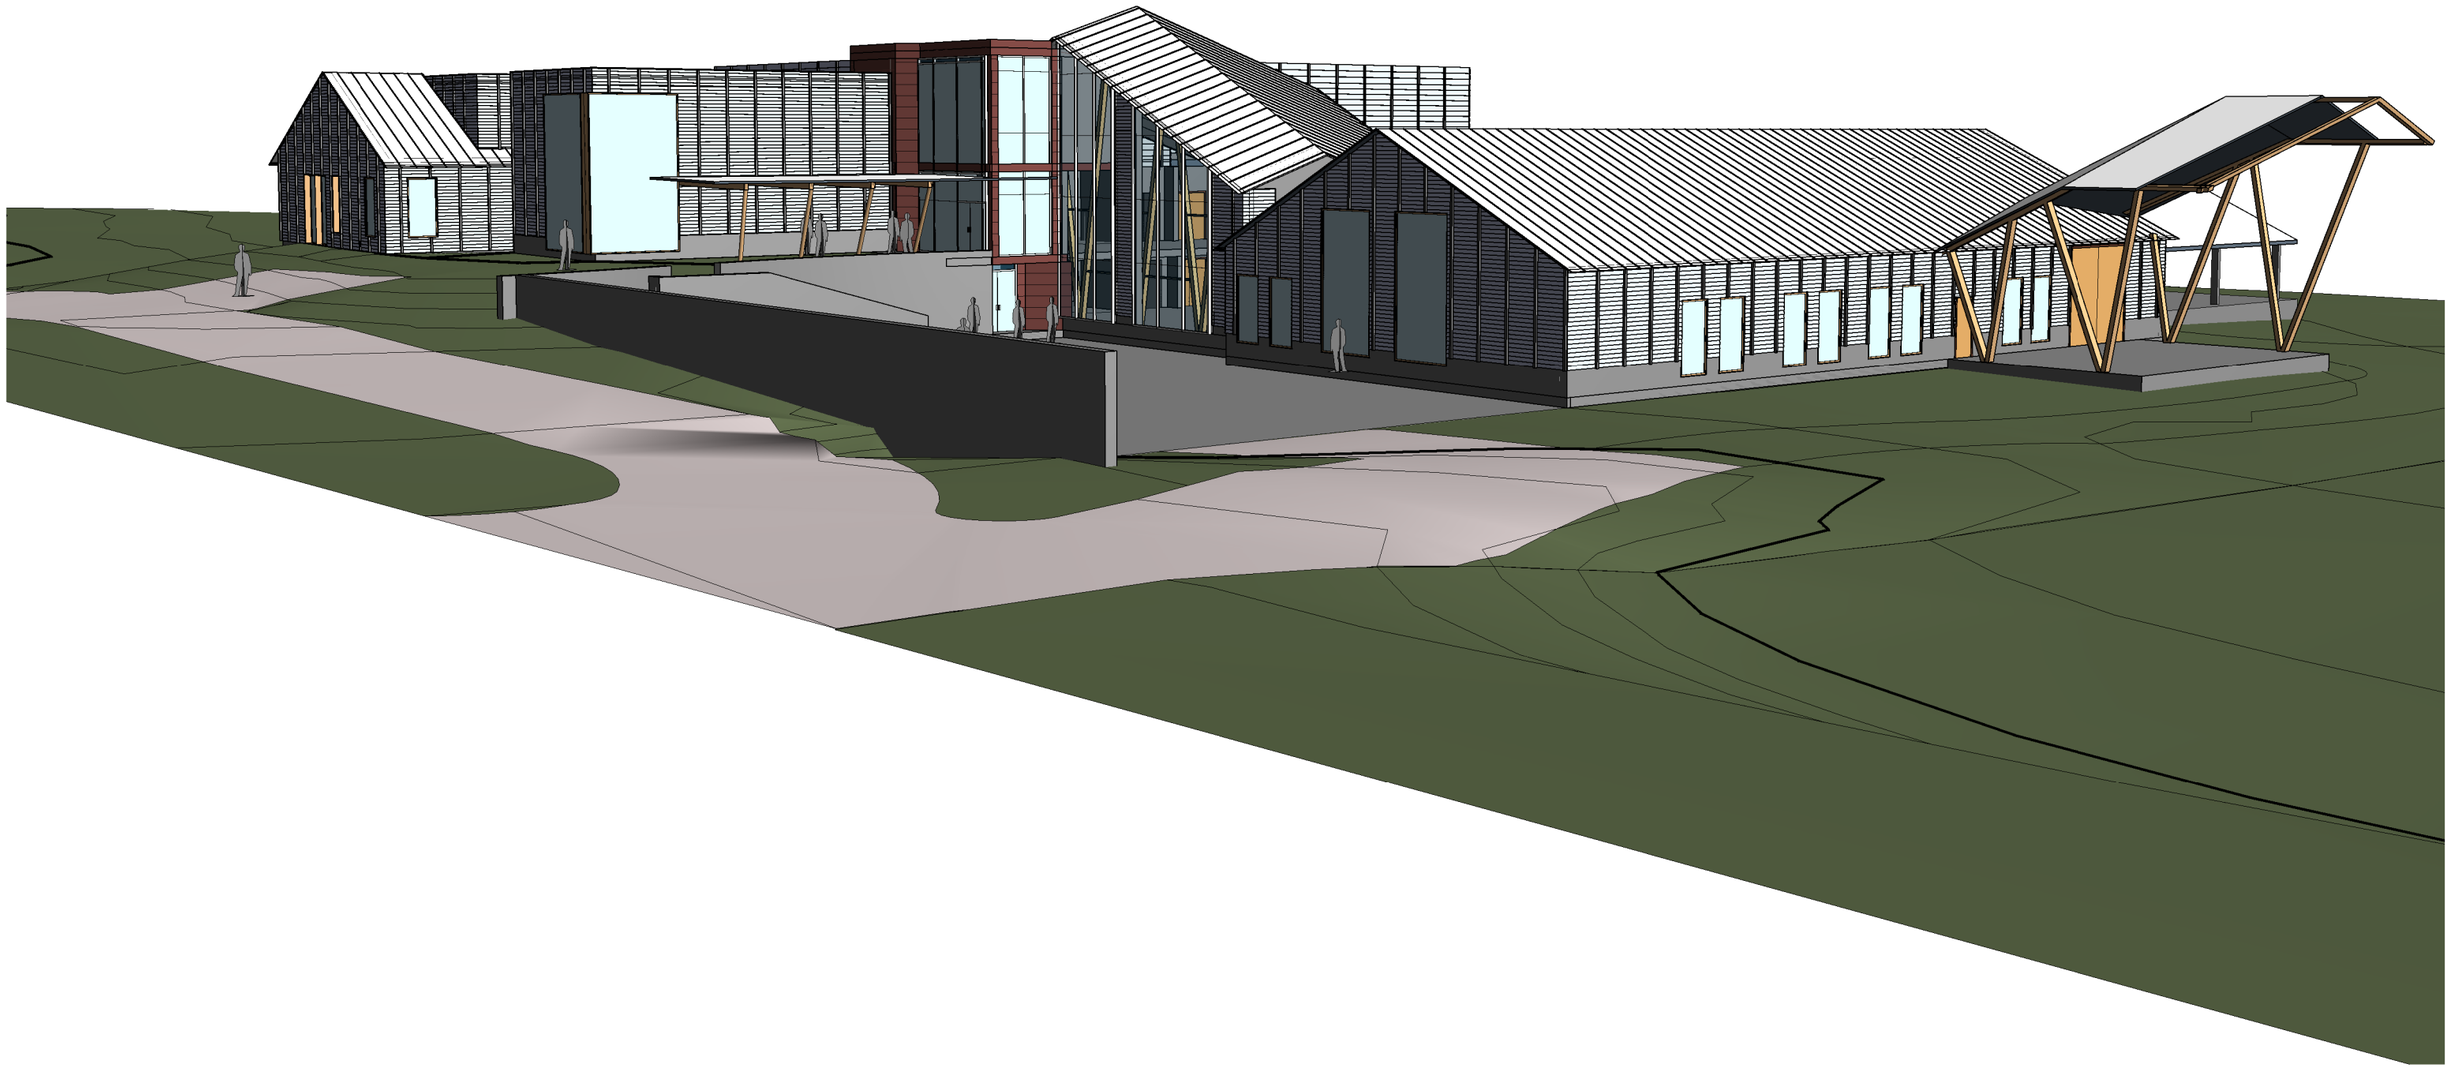

HOLZMAN MOSS BOTTINO ARCHITECTURE

AHA ANDREW HADLEY ARCHITECT

CENTER FOR THE ARTS Crested Butte

Crested Butte Center for the Arts

Crested Butte Center for the Arts
606 6th Street, Crested Butte, CO 81224

# VIEW FROM SOUTHWEST

April 11, 2016

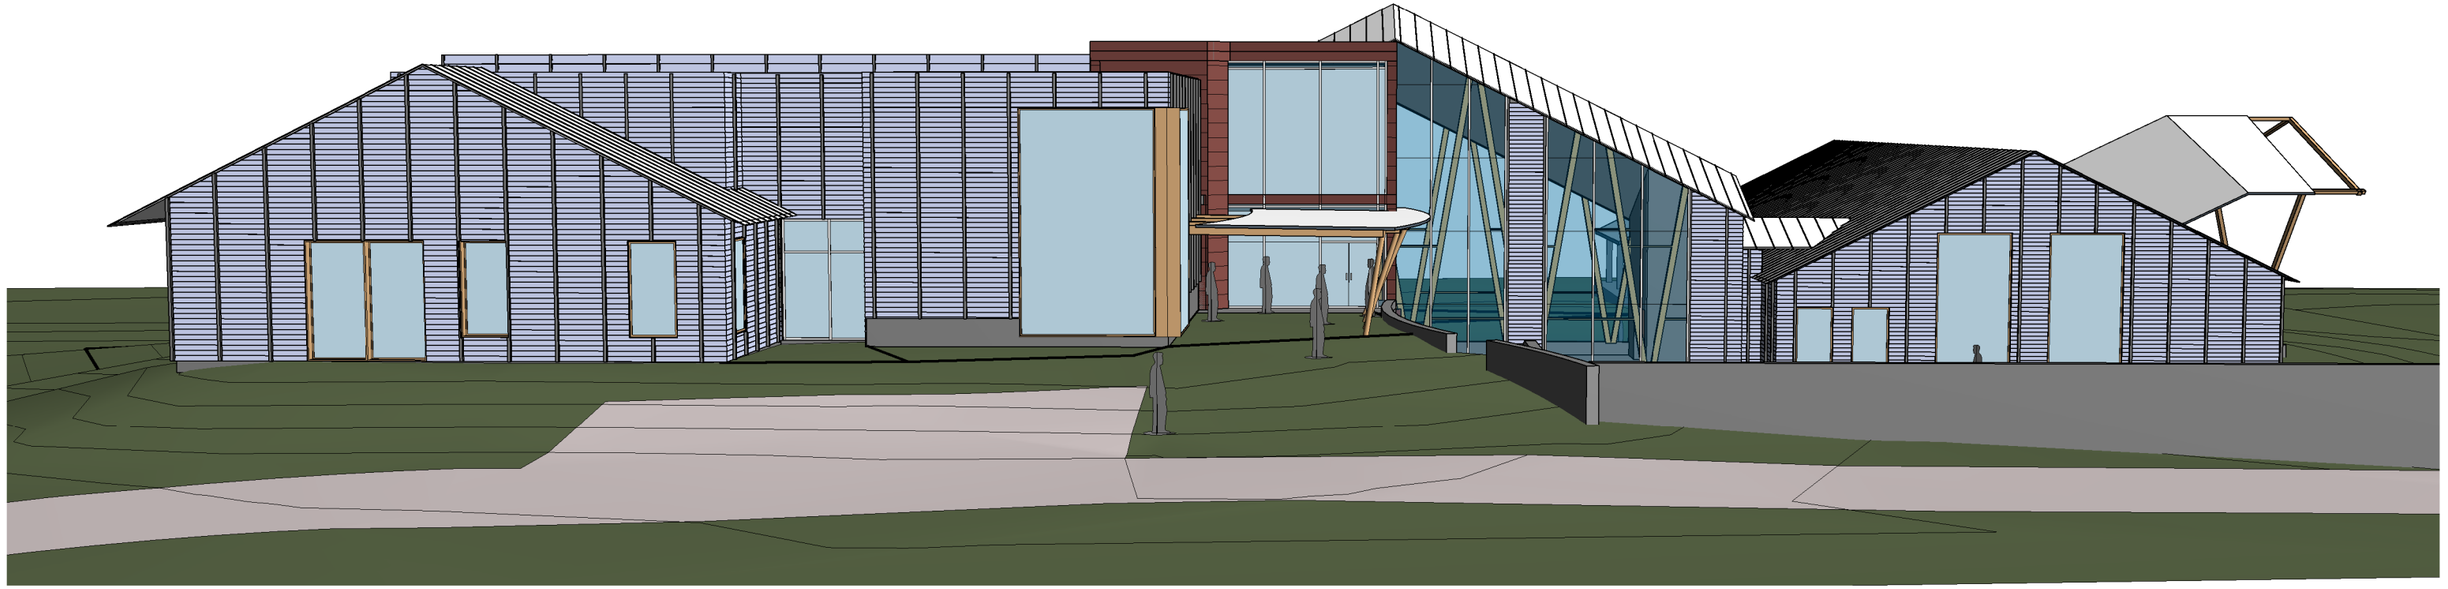

HOLZMAN MOSS BOTTINO ARCHITECTURE

Crested Butte Center for the Arts

Crested Butte Center for the Arts
606 6th Street, Crested Butte, CO 81224

# VIEW FROM WEST

April 11, 2016

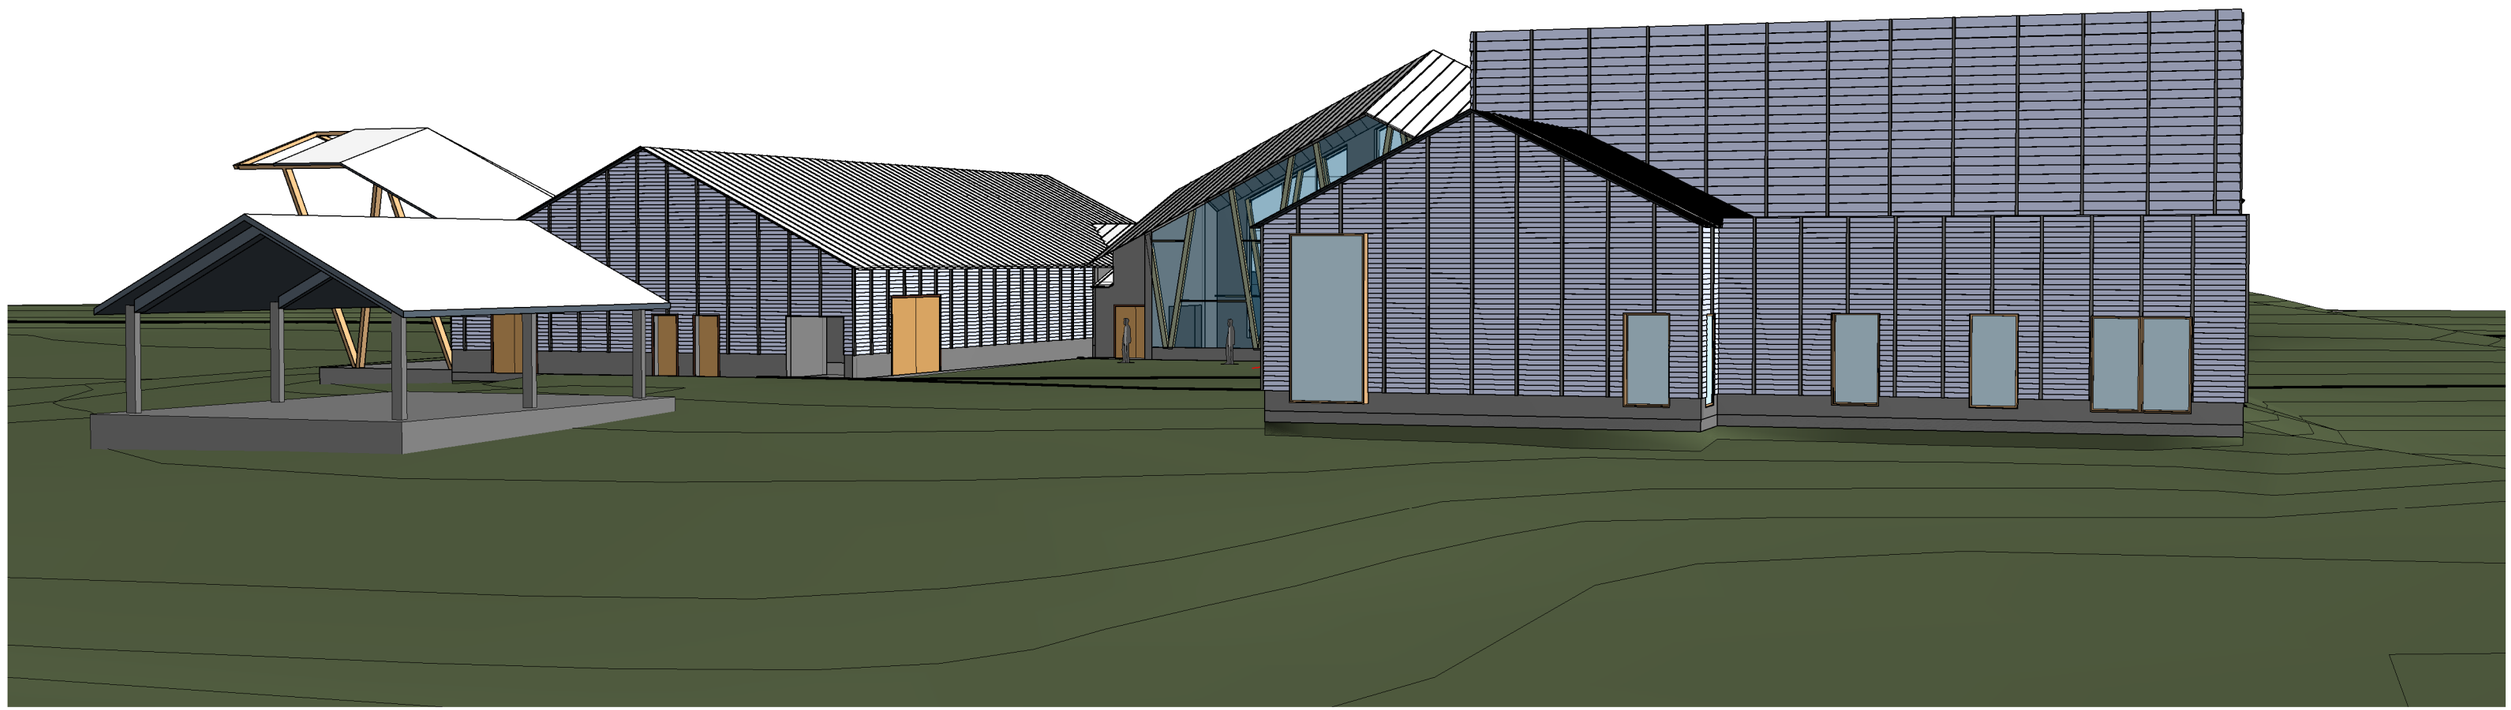

HOLZMAN MOSS BOTTINO ARCHITECTURE

AHA ANDREW HADLEY ARCHITECT

CENTER FOR THE ARTS Crested Butte

Crested Butte Center for the Arts

Crested Butte Center for the Arts
606 6th Street, Crested Butte, CO 81224

# VIEW FROM NORTHEAST

April 11, 2016

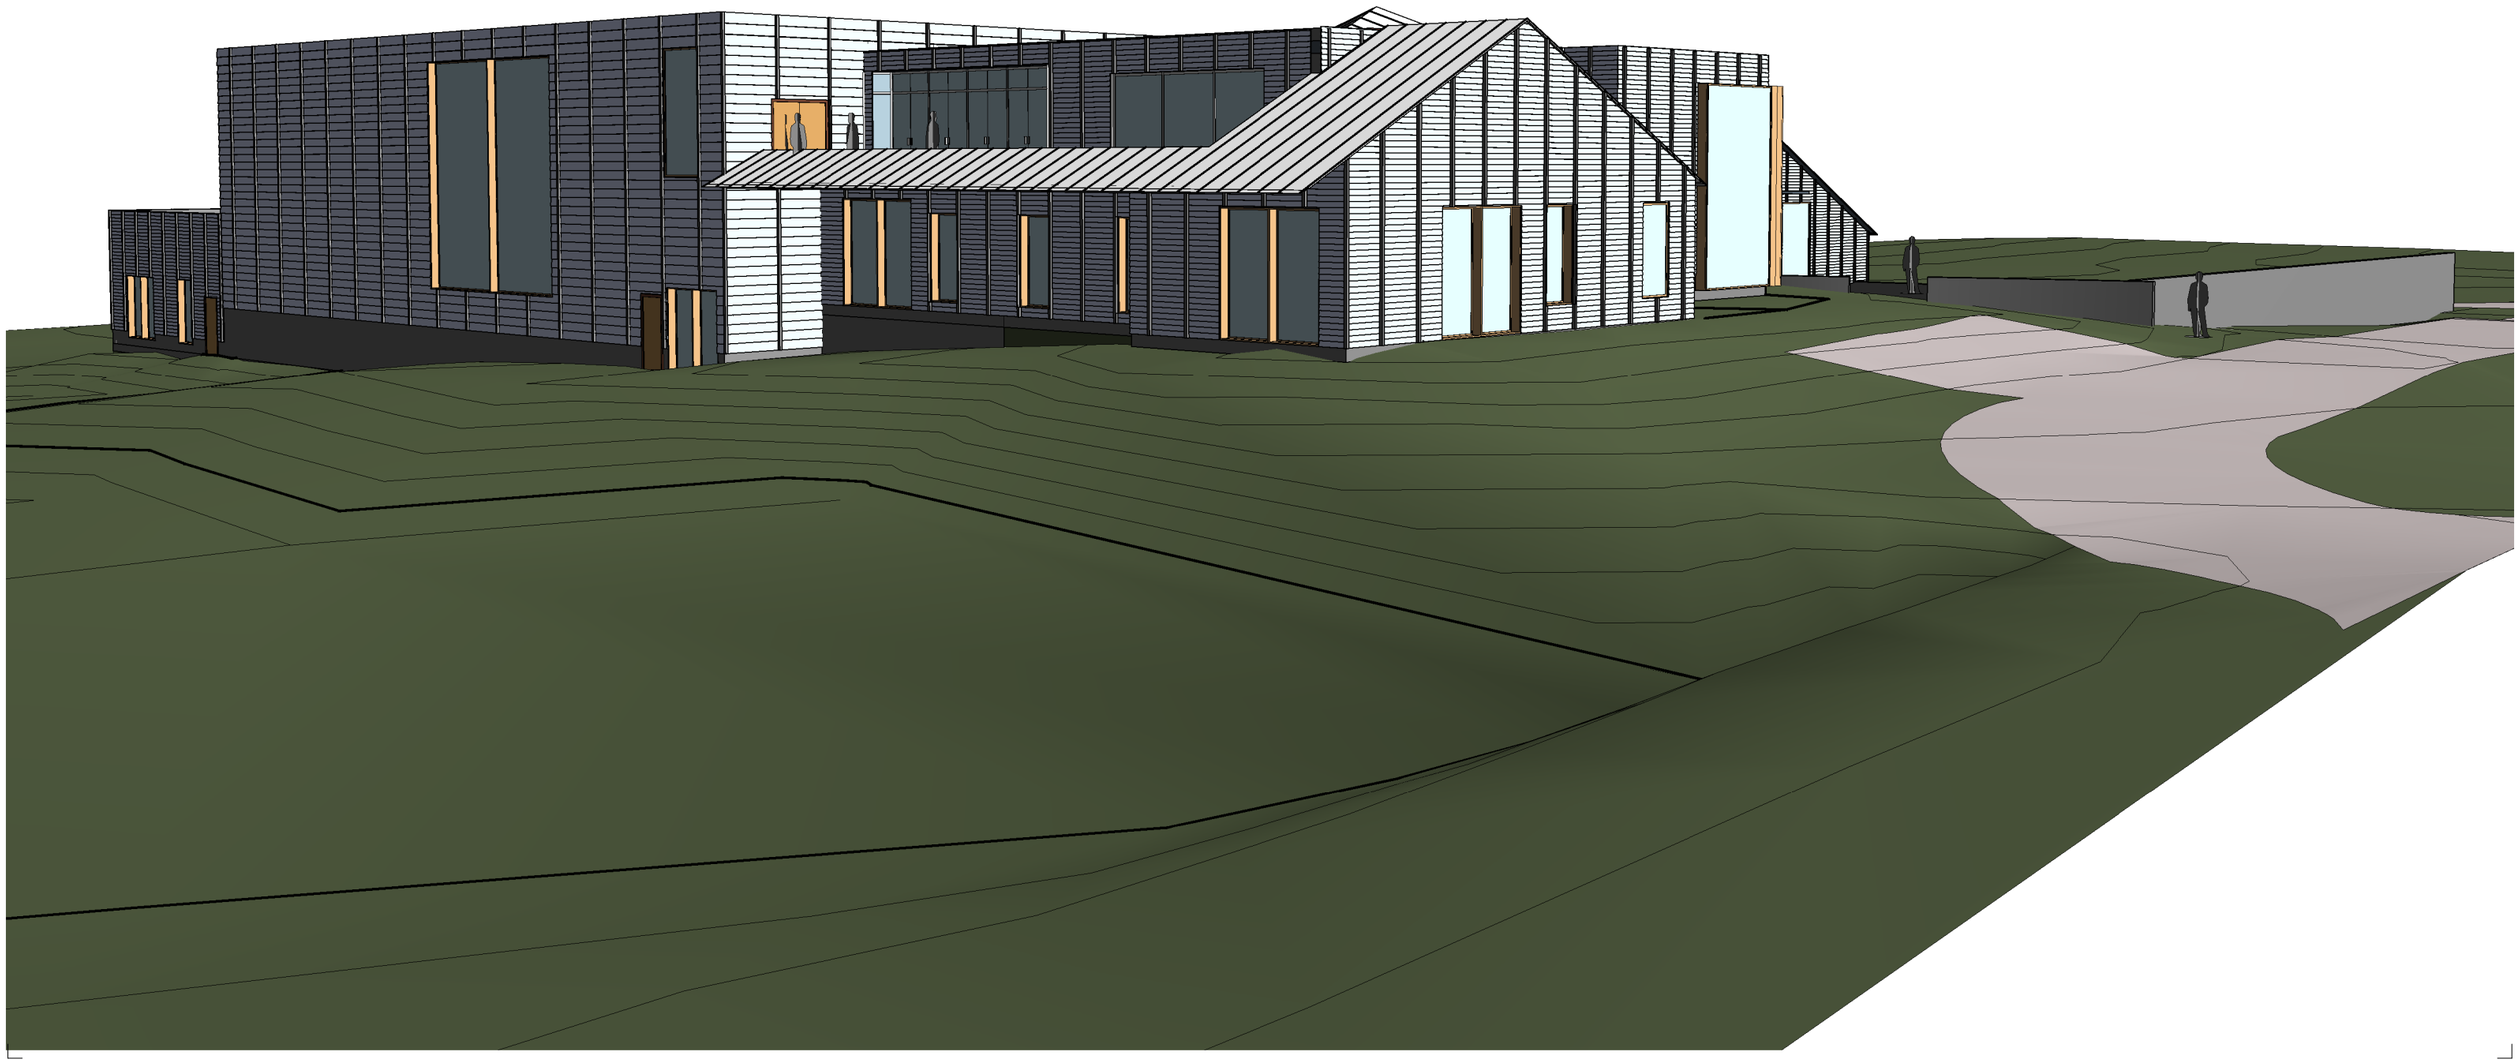

HOLZMAN MOSS BOTTINO ARCHITECTURE

Crested Butte Center for the Arts
Crested Butte Center for the Arts
606 6th Street, Crested Butte, CO 81224

# VIEW FROM NORTHWEST

April 11, 2016