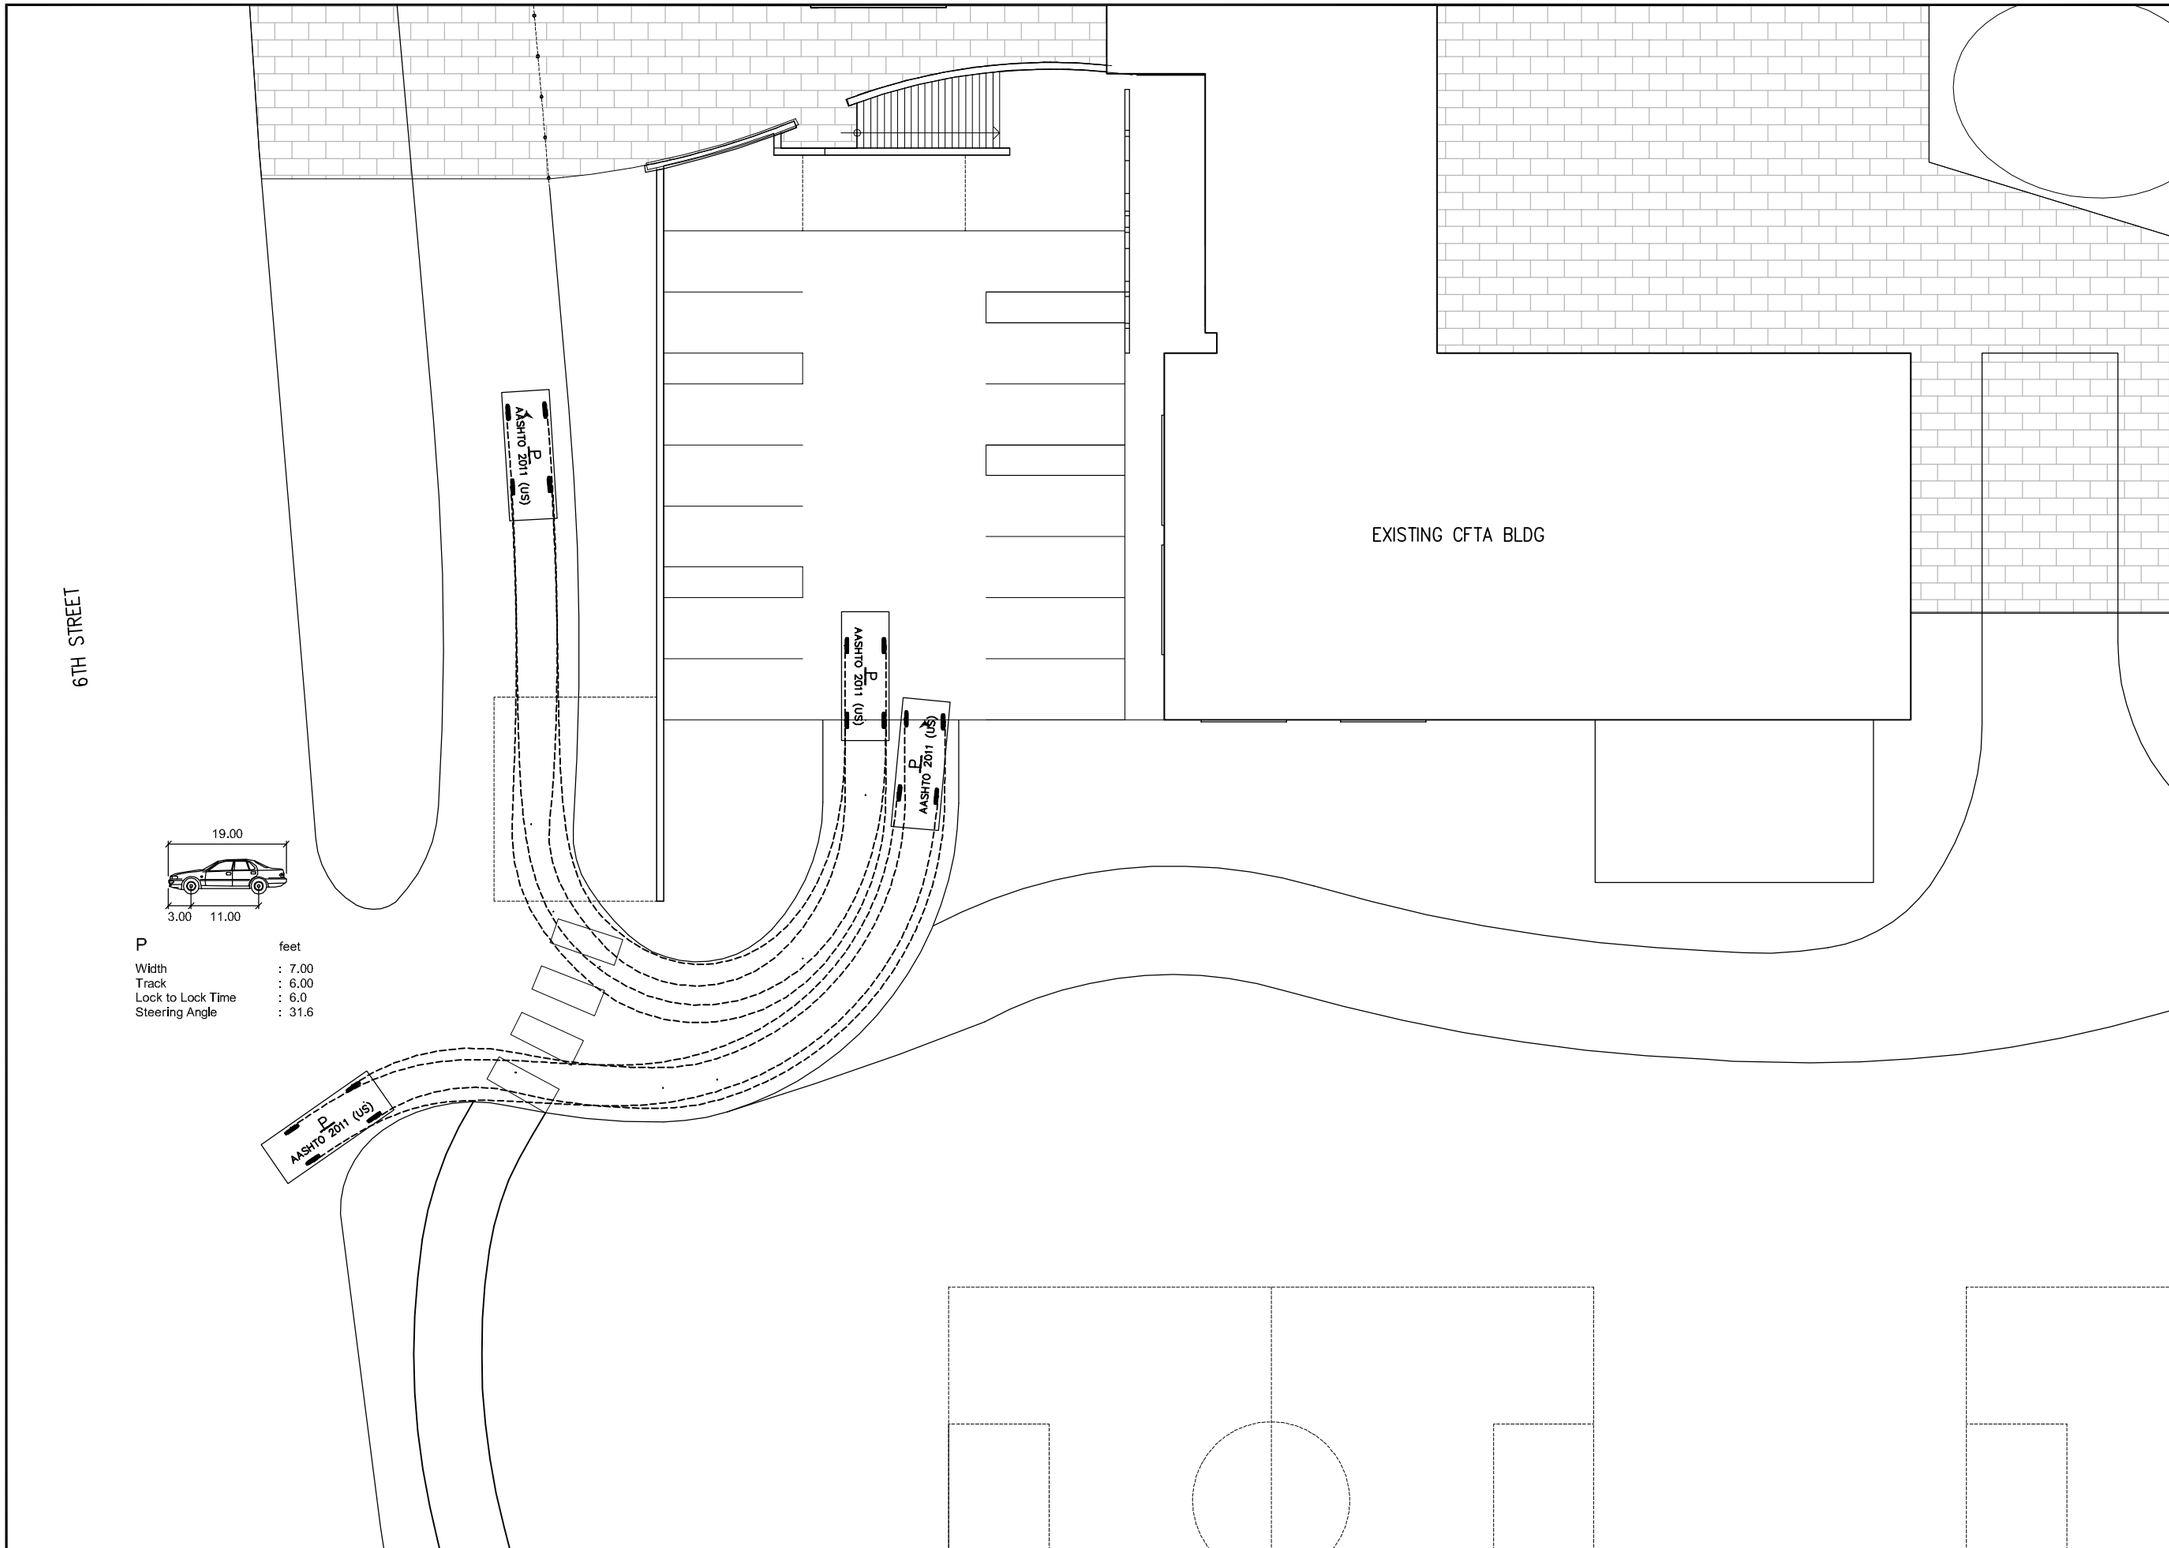

JVA CONSULTING ENGINEERS
JVA, Incorporated Post Office Box 1660
47 Cooper Creek Way, Suite 328, Winter Park, CO
Zip Code 80482 Phone: 970.722.7677
Fax: 970.722.7679 E-mail: info@jvajva.com

NO.	DATE	DES'D	DWN

REVISION DESCRIPTION

DESIGNED BY:	SAR
DRAWN BY:	SAR
CHECKED BY:	KEV
JOB #:	2461c
DATE:	09/16/16

© JVA INC

CRESTED BUTTE CENTER FOR THE ARTS
606 6TH ST
TOWN OF CRESTED BUTTE, CO 81224

AUTOTURN EXHIBIT

SHEET NO.
EX-1

k:\2461c-CB Center for The Arts\Drawings\2461c-Autoturn Exhibit.dwg, 9/16/2016 10:57:44 AM

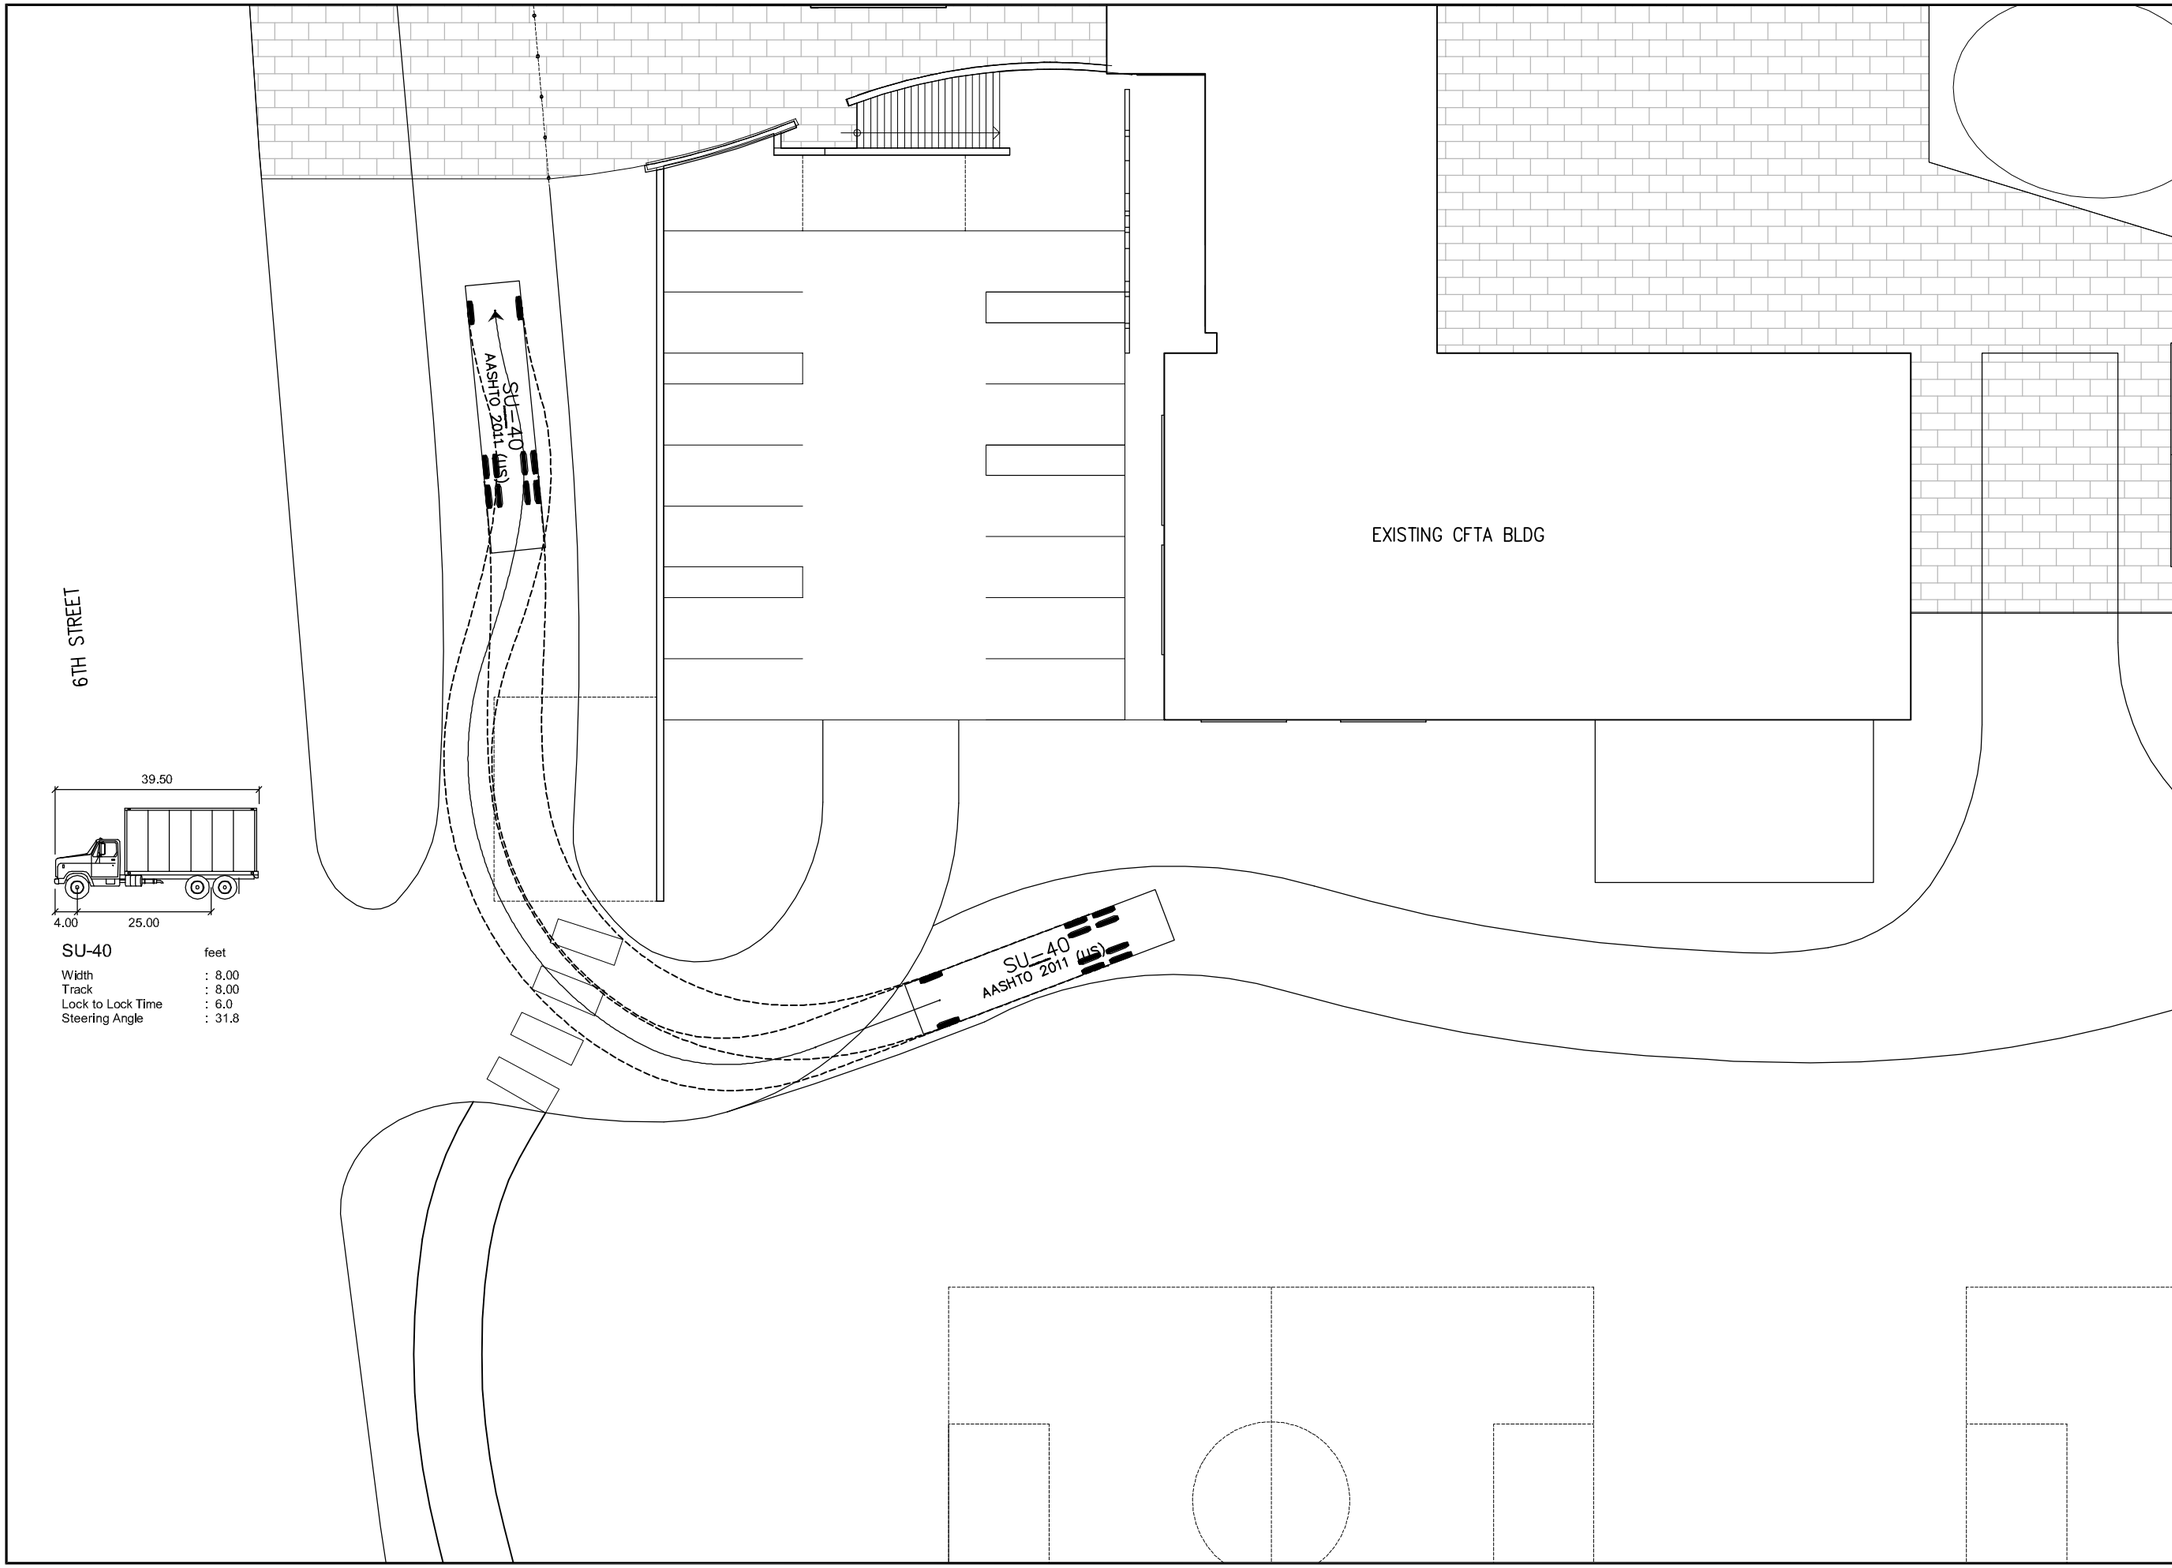

CONSULT NG ENG NEERS
JVA, Incorporated Post Office Box 1860
47 Cooper Creek Way, Suite 328, Winter Park, CO
Zip Code 80482 Phone: 970.722.7677
Fax: 970.722.7679 E-mail: info@jva-va.com

NO.	DATE	DES'D	DWN	REVISION DESCRIPTION

DESIGNED BY:	SAR
DRAWN BY:	SAR
CHECKED BY:	KEV
JOB #:	2461c
DATE:	06/16/16

© JVA INC

CRESTED BUTTE CENTER FOR THE ARTS
606 6TH ST
TOWN OF CRESTED BUTTE, CO 81224

AUTOTURN EXHIBIT

SHEET NO.
EX-2

k:\2461c-CB Center for The Arts\Drawings\2461c-Autoturn Exhibit.dwg, 6/16/2016 10:57:45 AM

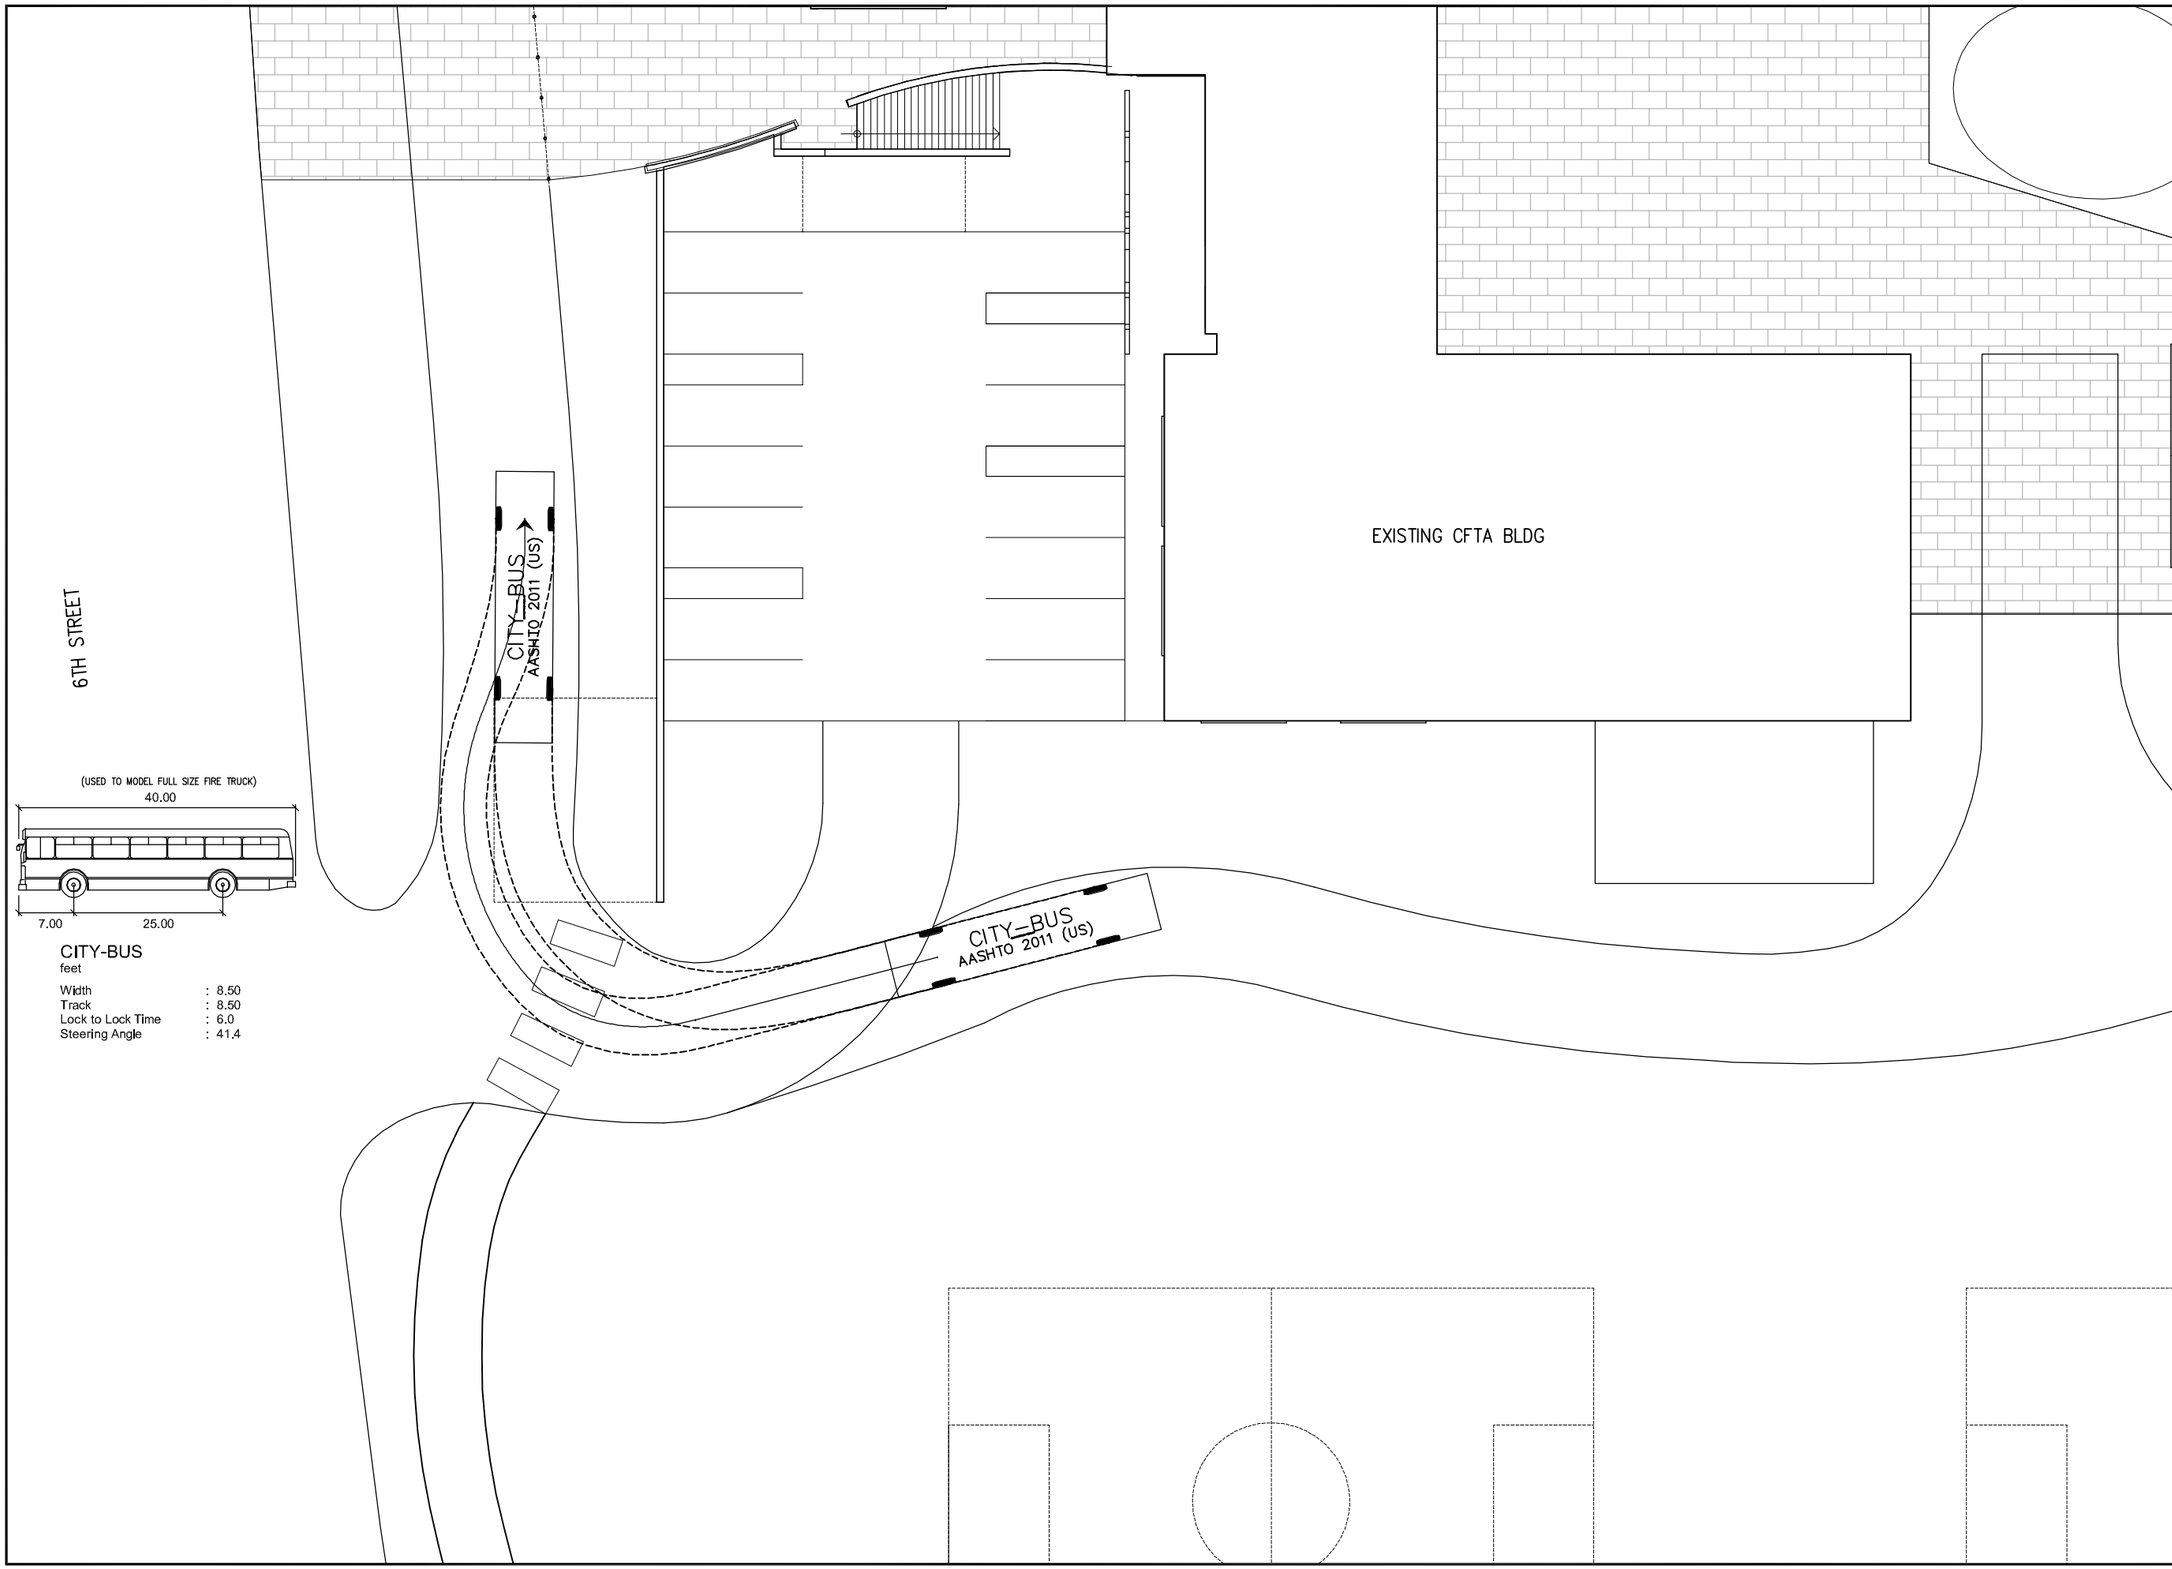

CONSULT NG ENG NEERS
JVA, Incorporated Post Office Box 1860
47 Cooper Creek Way, Suite 328, Winter Park, CO
Zip Code 80482 Phone: 970.722.7677
Fax: 970.722.7679 E-mail: info@jva-va.com

NO.	DATE	DESD	DWN	REVISION DESCRIPTION

DESIGNED BY:	SAR
DRAWN BY:	SAR
CHECKED BY:	KEV
JOB #:	2461c
DATE:	06/16/16

©JVA INC

CRESTED BUTTE CENTER FOR THE ARTS
606 6TH ST
TOWN OF CRESTED BUTTE, CO 81224

AUTOTURN EXHIBIT

SHEET NO.
EX-3

k:\2461c-CB Center for The Arts\Drawings\2461c-Autoturn Exhibit.dwg, 6/16/2016 10:57:46 AM

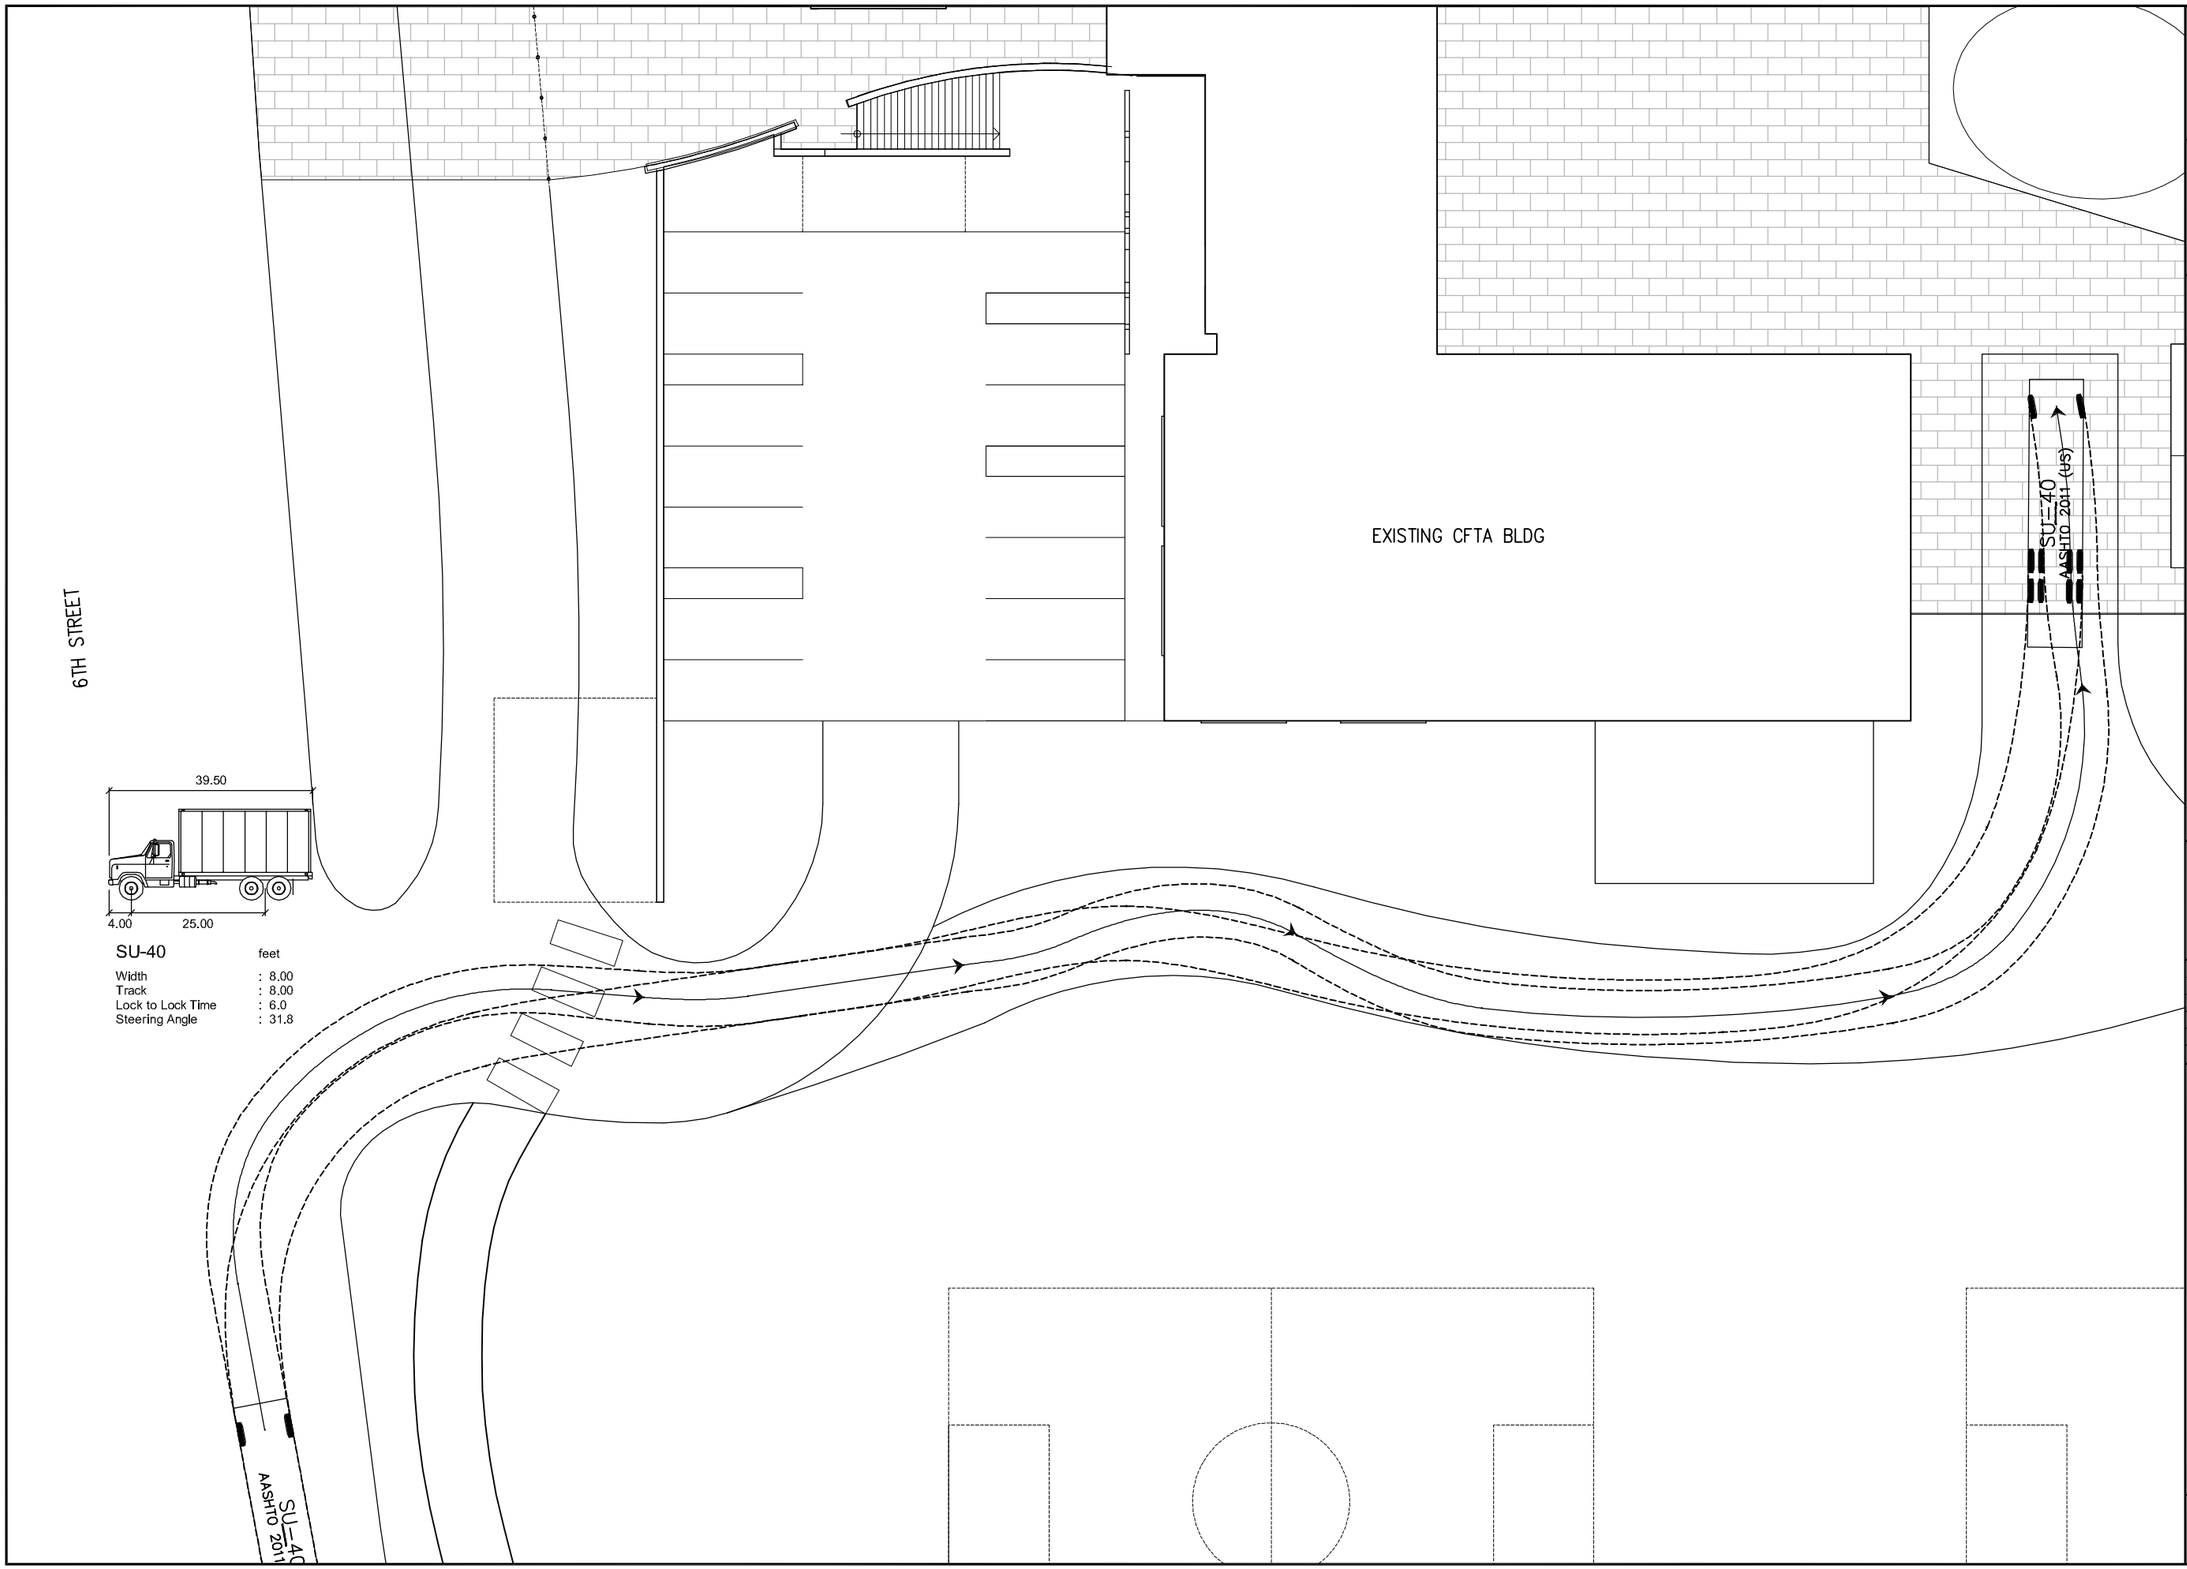

CONSULTING ENGINEERS
JVA, Incorporated Post Office Box 1860
47 Cooper Creek Way, Suite 328, Winter Park, CO
Zip Code 80482 Phone: 970.722.7677
Fax: 970.722.7679 E-mail: info@jva-jva.com

NO.	DATE	DES'D	DWN	REVISION DESCRIPTION

DESIGNED BY:	SAR
DRAWN BY:	SAR
CHECKED BY:	KEV
JOB #:	2461c
DATE:	06/16/16

© JVA INC

CRESTED BUTTE CENTER FOR THE ARTS
606 6TH ST
TOWN OF CRESTED BUTTE, CO 81224

AUTOTURN EXHIBIT

SHEET NO.
EX-4

K:\2461c-CB Center for The Arts\Drawings\2461c-Autoturn Exhibit.dwg, 6/16/2016 10:57:47 AM

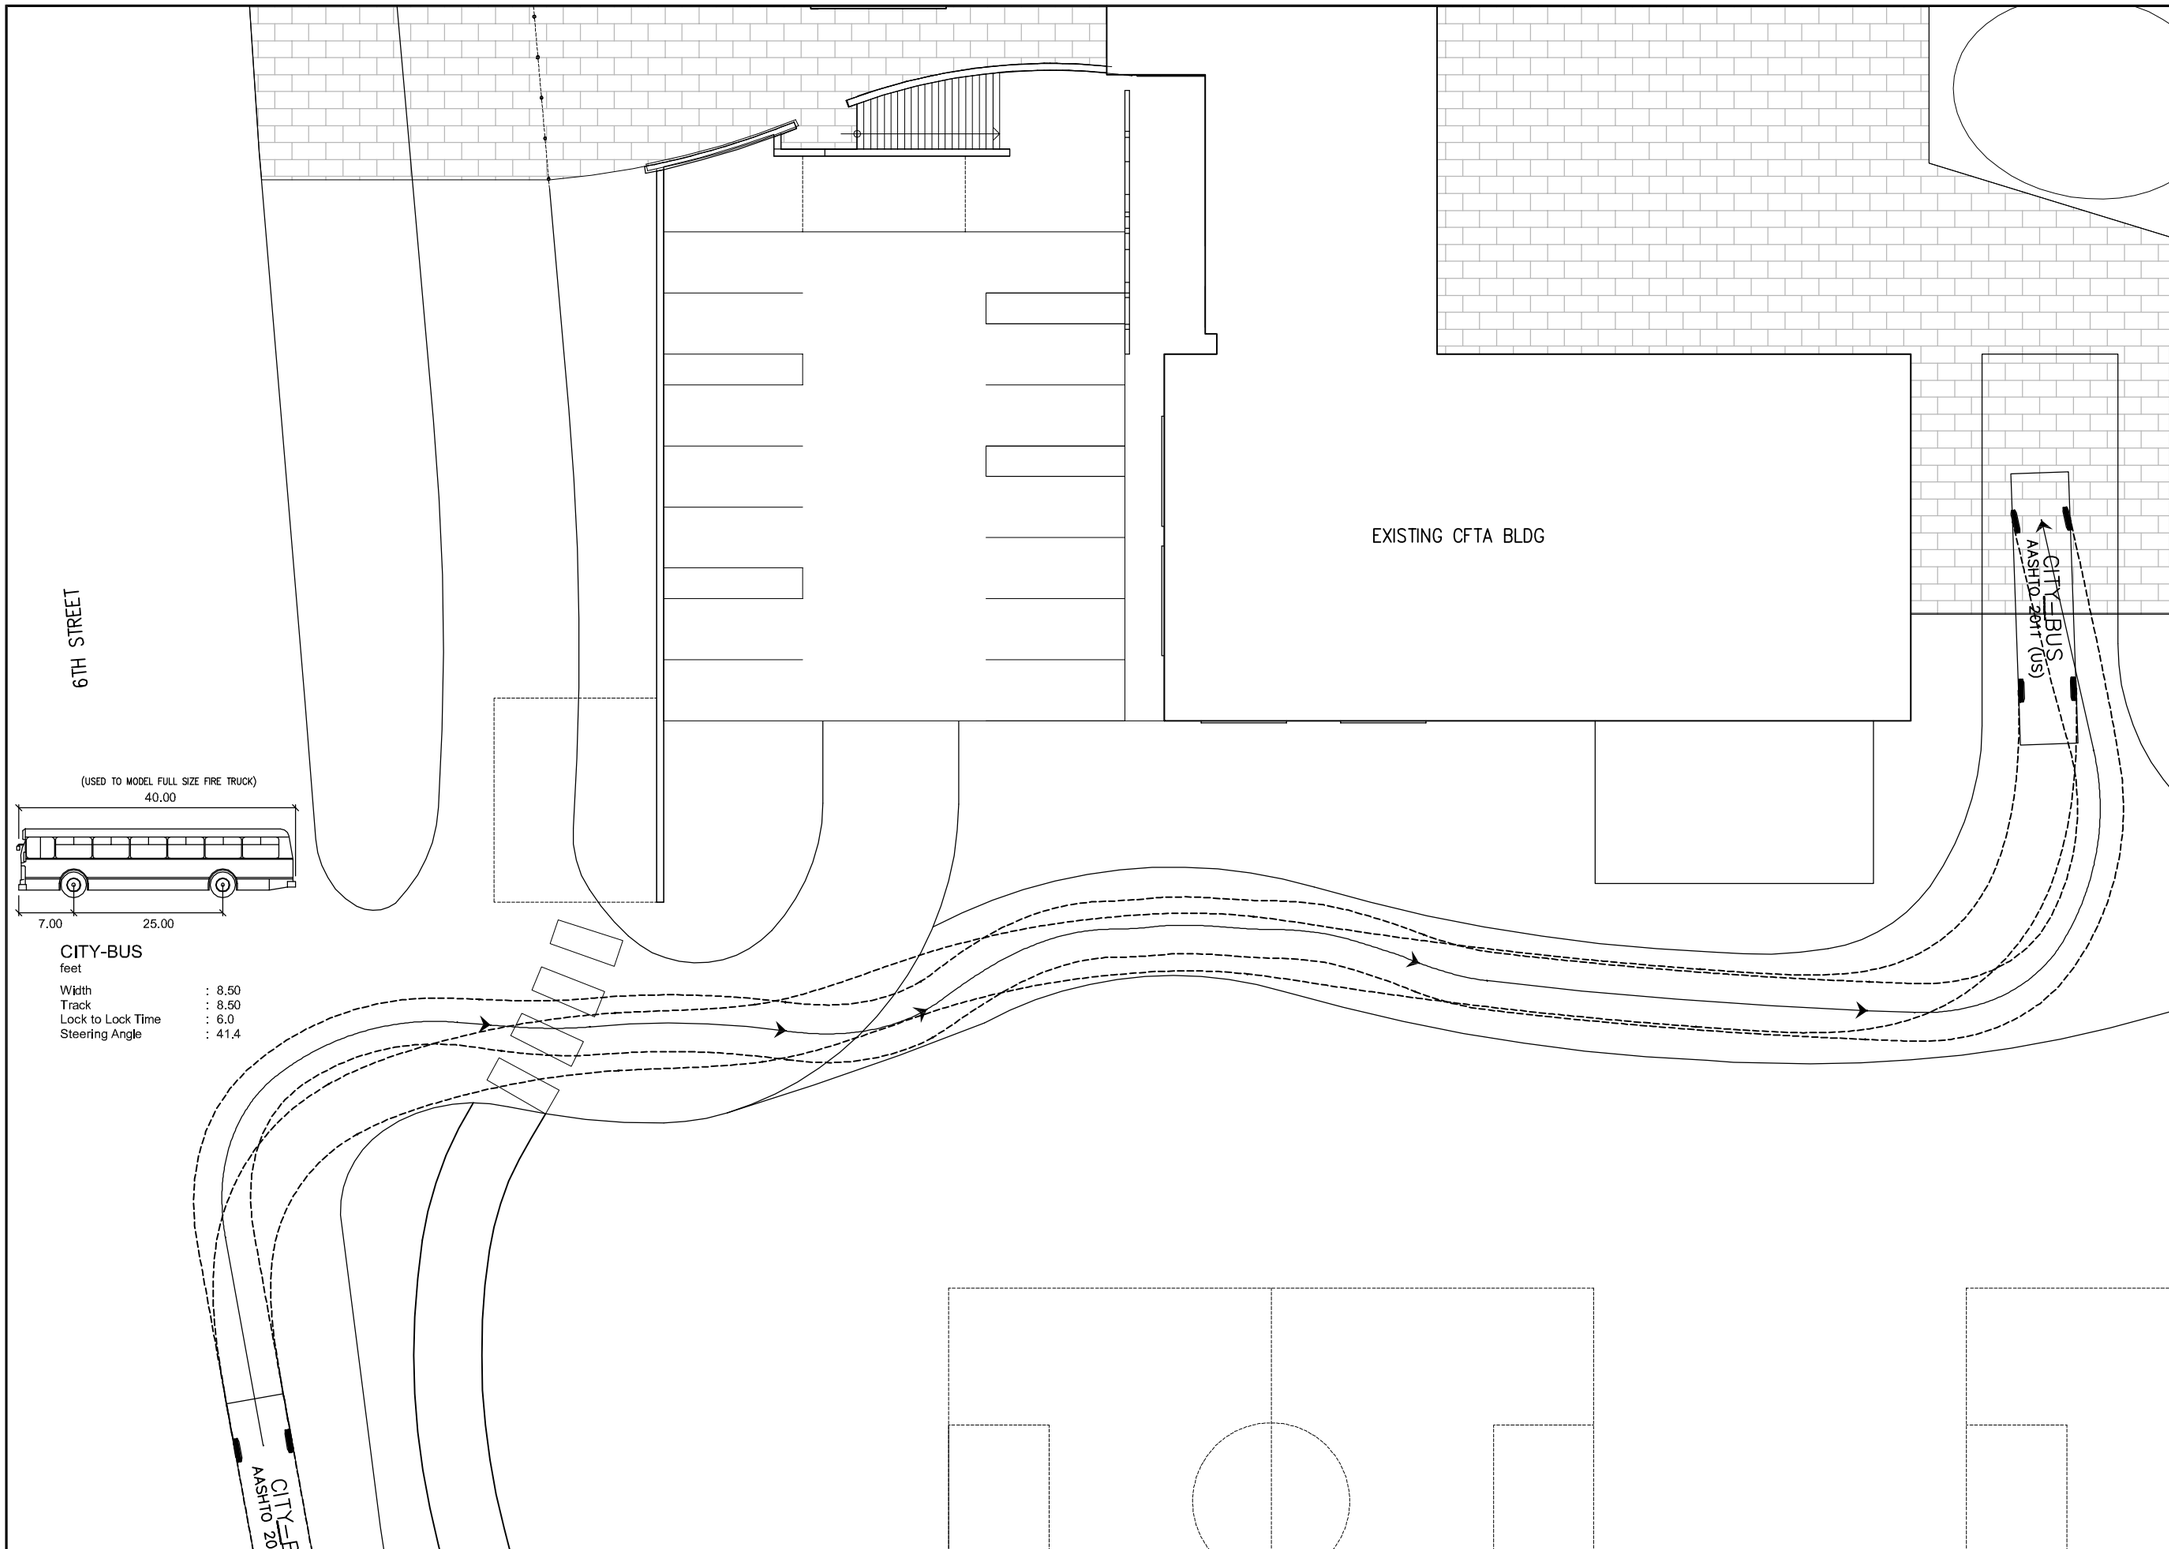

CONSULT NG ENG NEERS
JVA, Incorporated Post Office Box 1860
47 Cooper Creek Way, Suite 328, Winter Park, CO
Zip Code 80482 Phone: 970.722.7677
Fax: 970.722.7679 E-mail: info@jva-inc.com

NO.	DATE	DESCRIPTION	DESD	DWN

REVISION DESCRIPTION

DESIGNED BY:	SAR
DRAWN BY:	SAR
CHECKED BY:	KEV
JOB #:	2461c
DATE:	06/16/16

© JVA INC

CRESTED BUTTE CENTER FOR THE ARTS
606 6TH ST
TOWN OF CRESTED BUTTE, CO 81224

AUTOTURN EXHIBIT

SHEET NO.
EX-5

k:\2461c-CB Center for The Arts\Drawings\2461c-Autoturn Exhibit.dwg, 6/16/2016 10:57:47 AM