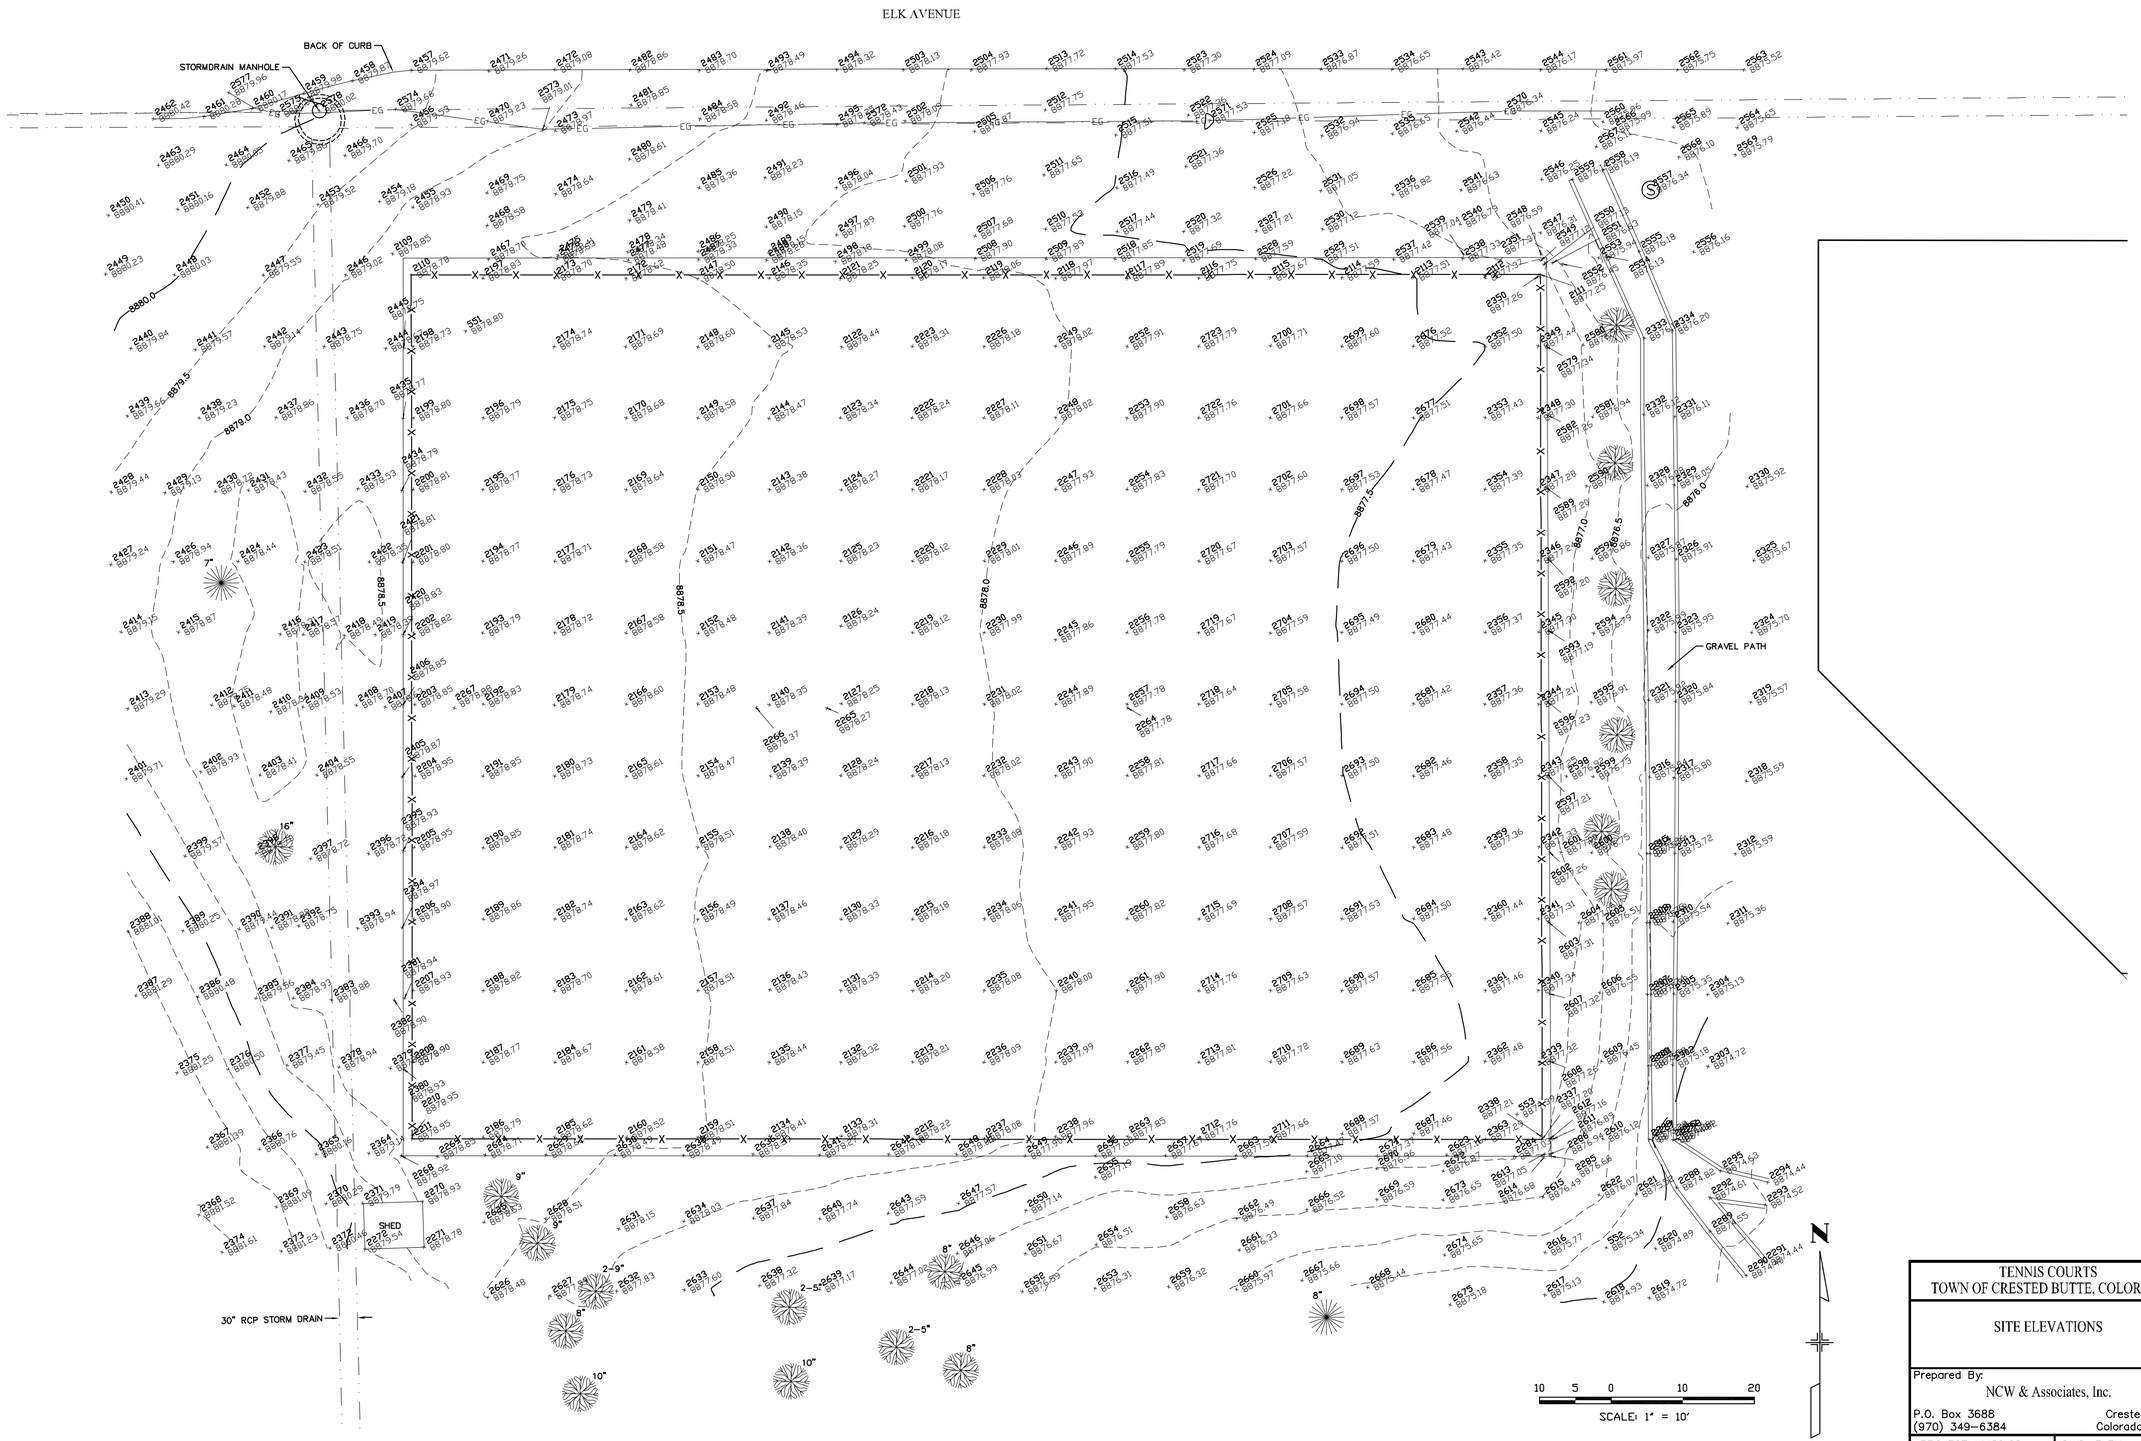

TENNIS COURTS
TOWN OF CRESTED BUTTE, COLORADO

SITE ELEVATIONS

Prepared By:
NCW & Associates, Inc.
P.O. Box 3688 Crested Butte
(970) 349-6384 Colorado 81224

PROJECT: 14106.00	DWG.: ELEV
DATE: 7/24/14	SHEET 1 OF 1